USE ON CONSTRUCTION

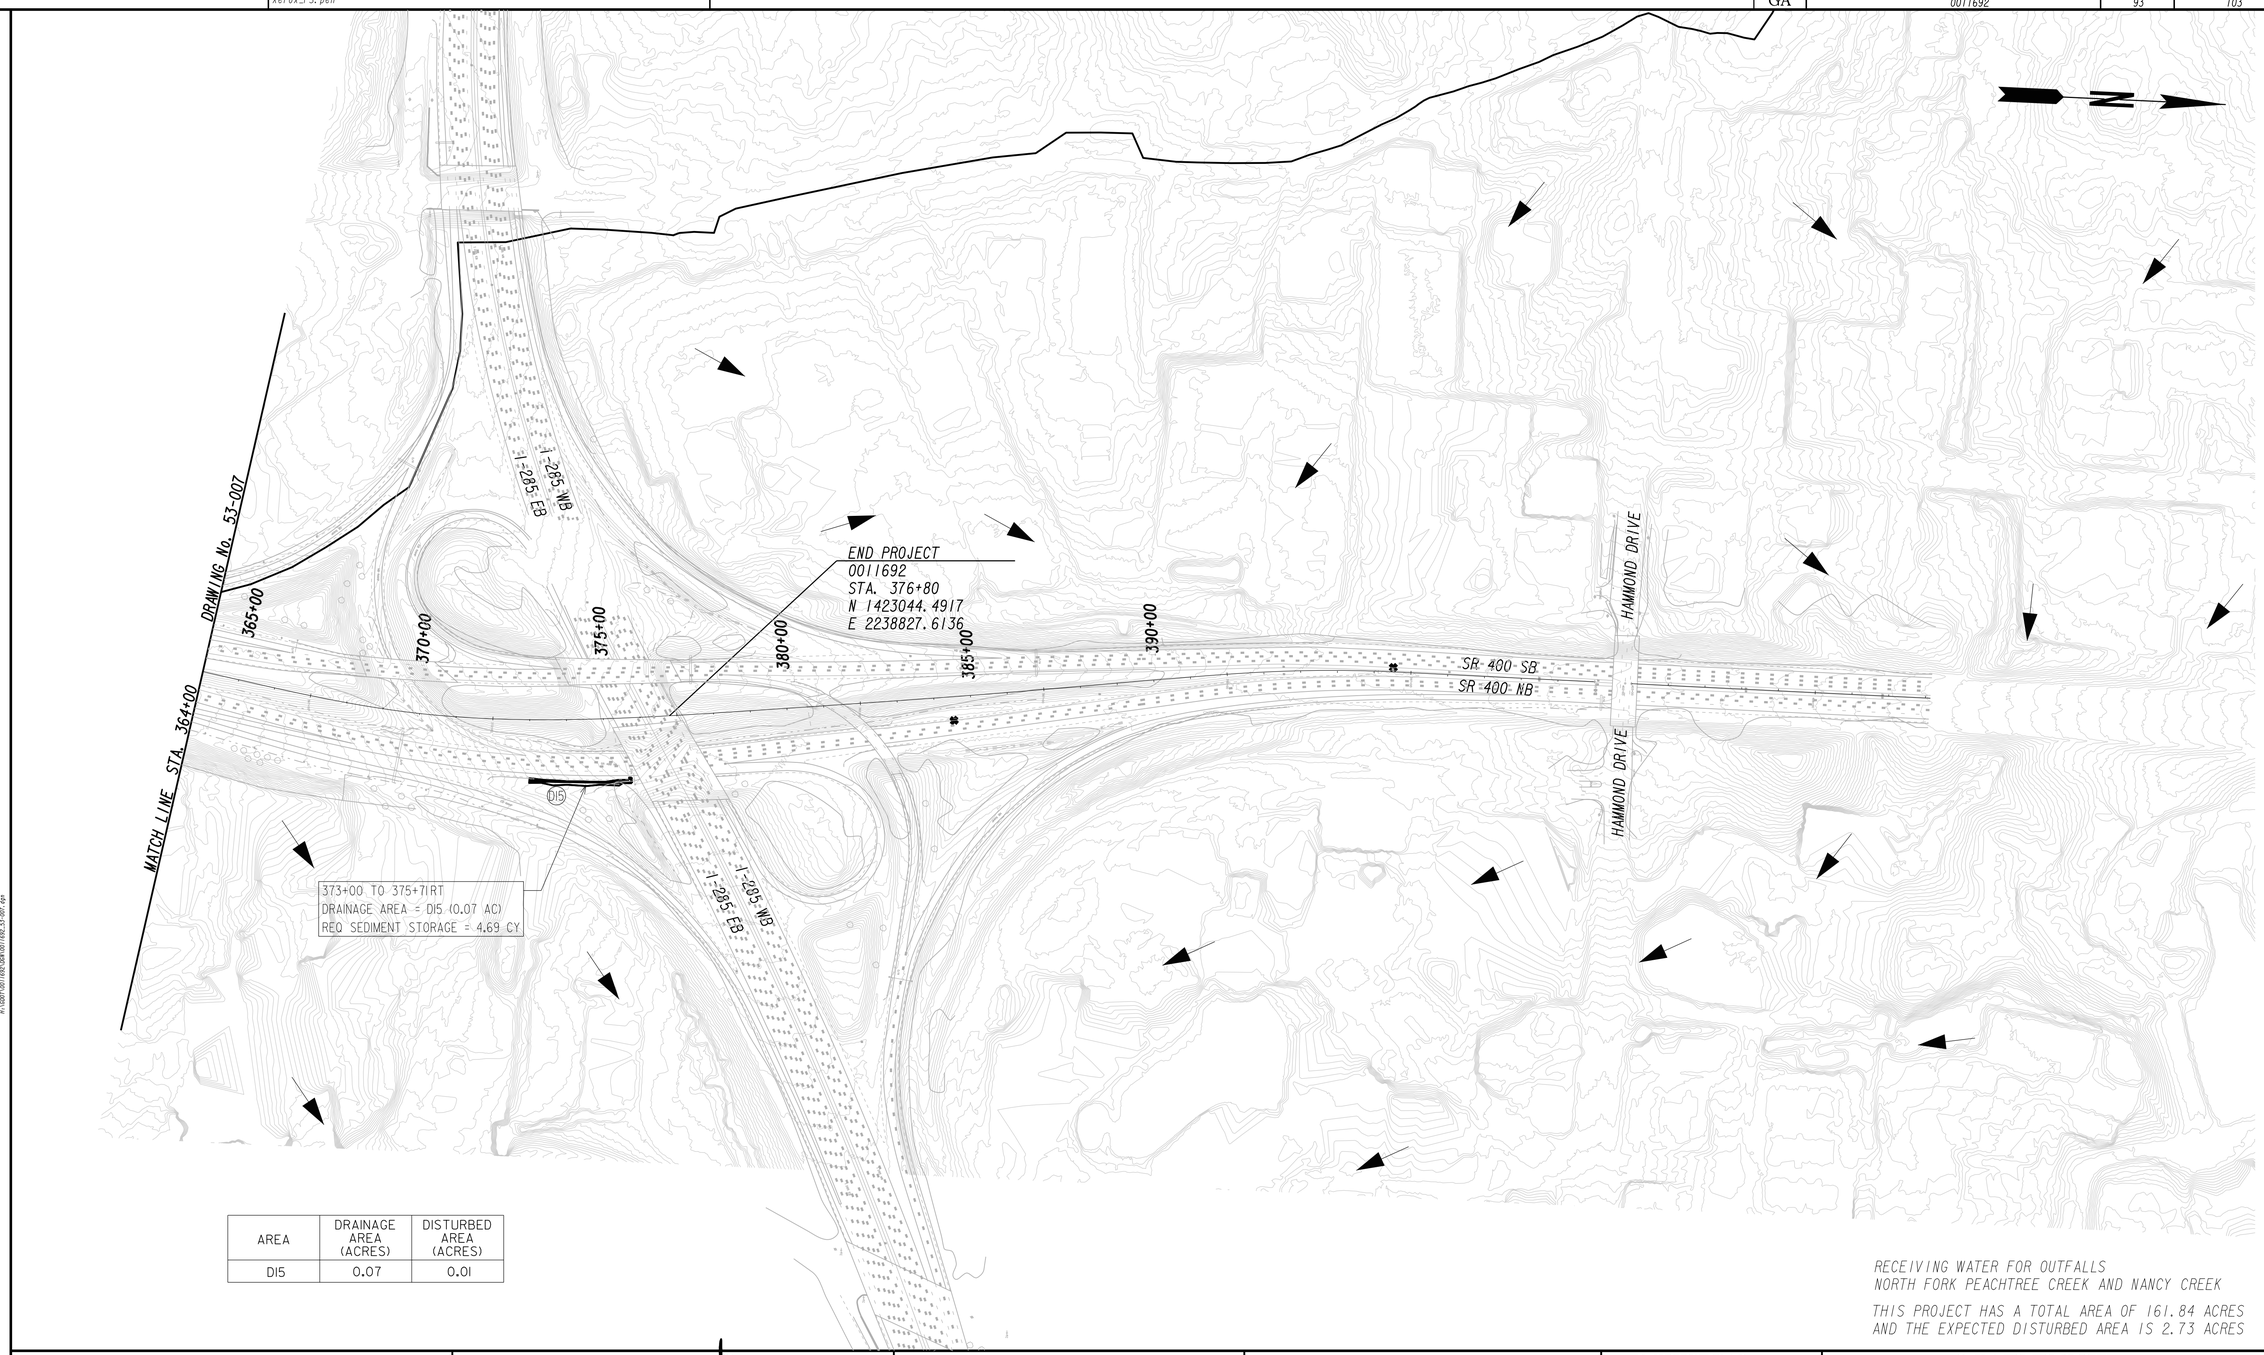

AREA	DRAINAGE AREA (ACRES)	DISTURBED AREA (ACRES)
D15	0.07	0.01

RECEIVING WATER FOR OUTFALLS
NORTH FORK PEACHTREE CREEK AND NANCY CREEK

THIS PROJECT HAS A TOTAL AREA OF 161.84 ACRES
AND THE EXPECTED DISTURBED AREA IS 2.73 ACRES

GSWCC LEVEL II Certification #0000007827

REGISTERED PROFESSIONAL ENGINEER No. 30086 MICHAEL R. MOSELEY, JR. 2/10/2014 GEORGIA

ATKINS

SCALE IN FEET
0 200 400 800

REVISION DATES		
04/16/2014		

STATE OF GEORGIA
DEPARTMENT OF TRANSPORTATION
OFFICE: PROGRAM DELIVERY

EROSION CONTROL DRAINAGE AREA MAP

SR 400 FROM I-85 TO I-285

DRAWING No. 53-008

12/14/2012 GPLN