RELEASED FOR CONSTRUCTION - 1/19/2016

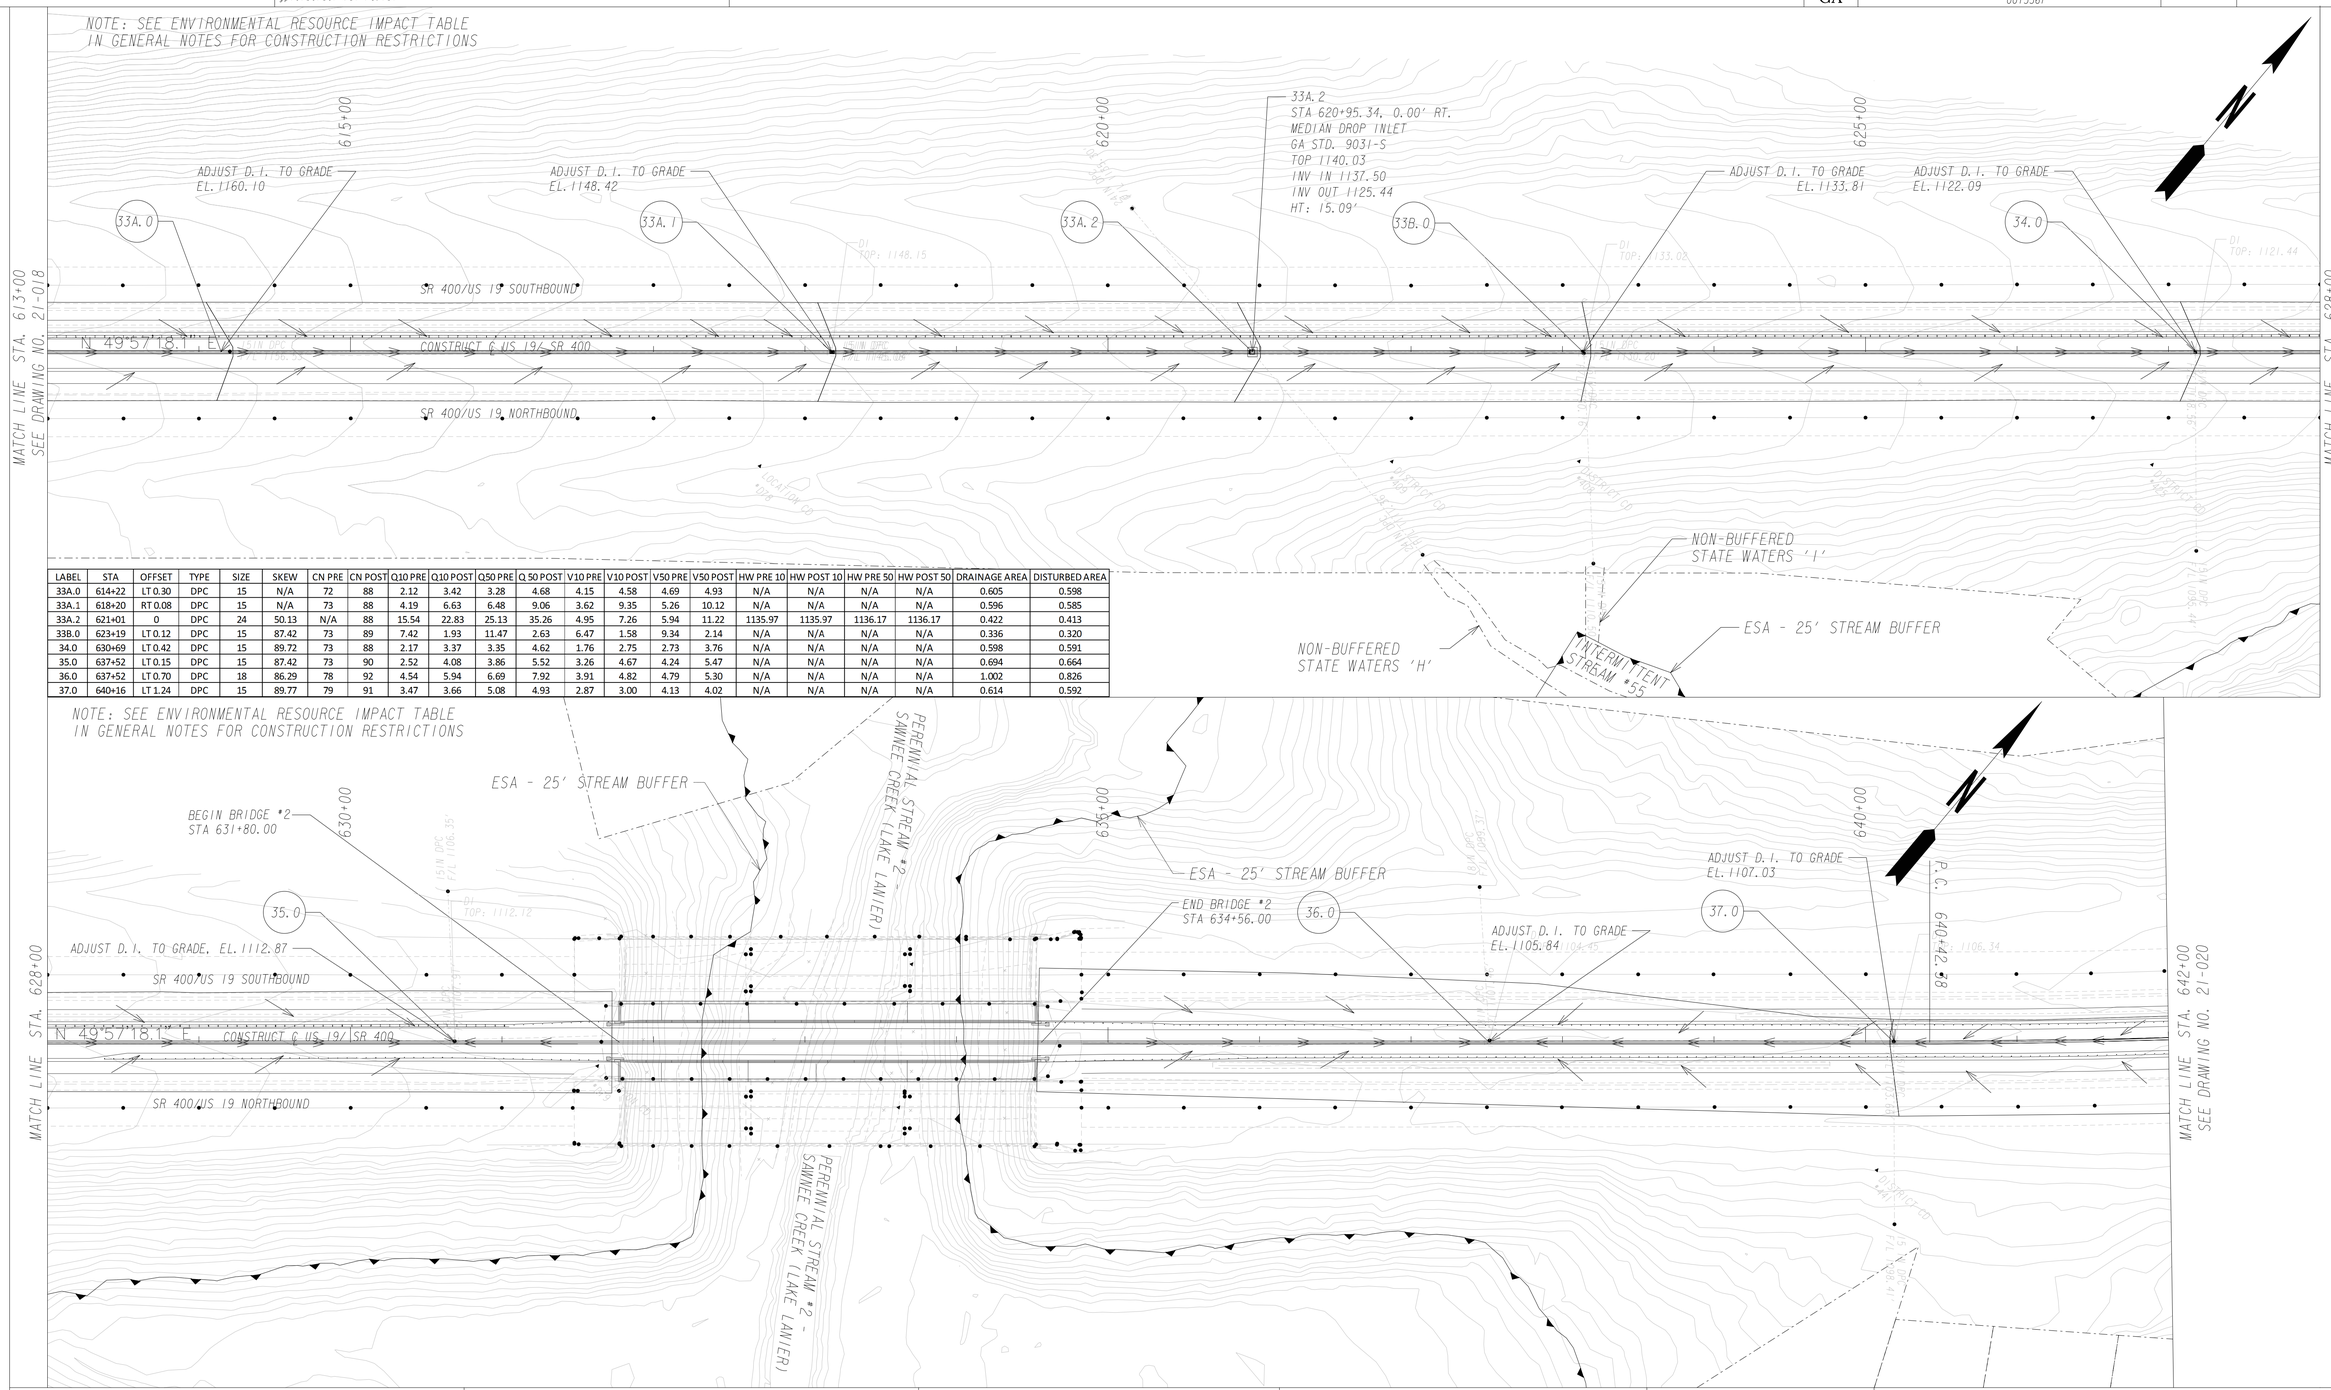


| LABEL | STA | OFFSET | TYPE | SIZE | SKEW | CN PRE | CN POST | Q10 PRE | Q10 POST | Q50 PRE | Q 50 POST | V10 PRE | V10 POST | V50 PRE | V50 POST | HW PRE 10 | HW POST 10 | HW PRE 50 | HW POST 50 | DRAINAGE AREA | DISTURBED AREA |
|---|---|---|---|---|---|---|---|---|---|---|---|---|---|---|---|---|---|---|---|---|---|
| 33A.0 | 614+22 | LT 0.30 | DPC | 15 | N/A | 72 | 88 | 2.12 | 3.42 | 3.28 | 4.68 | 4.15 | 4.58 | 4.69 | 4.93 | N/A | N/A | N/A | N/A | 0.605 | 0.598 |
| 33A.1 | 618+20 | RT 0.08 | DPC | 15 | N/A | 73 | 88 | 4.19 | 6.63 | 6.48 | 9.06 | 3.62 | 9.35 | 5.26 | 10.12 | N/A | N/A | N/A | N/A | 0.596 | 0.585 |
| 33A.2 | 621+01 | 0 | DPC | 24 | 50.13 | N/A | 88 | 15.54 | 22.83 | 25.13 | 35.26 | 4.95 | 7.26 | 5.94 | 11.22 | 1135.97 | 1135.97 | 1136.17 | 1136.17 | 0.422 | 0.413 |
| 33B.0 | 623+19 | LT 0.12 | DPC | 15 | 87.42 | 73 | 89 | 7.42 | 1.93 | 11.47 | 2.63 | 6.47 | 1.58 | 9.34 | 2.14 | N/A | N/A | N/A | N/A | 0.336 | 0.320 |
| 34.0 | 630+69 | LT 0.42 | DPC | 15 | 89.72 | 73 | 88 | 2.17 | 3.37 | 3.35 | 4.62 | 1.76 | 2.75 | 2.73 | 3.76 | N/A | N/A | N/A | N/A | 0.598 | 0.591 |
| 35.0 | 637+52 | LT 0.15 | DPC | 15 | 87.42 | 73 | 90 | 2.52 | 4.08 | 3.86 | 5.52 | 3.26 | 4.67 | 4.24 | 5.47 | N/A | N/A | N/A | N/A | 0.694 | 0.664 |
| 36.0 | 637+52 | LT 0.70 | DPC | 18 | 86.29 | 78 | 92 | 4.54 | 5.94 | 6.69 | 7.92 | 3.91 | 4.82 | 4.79 | 5.30 | N/A | N/A | N/A | N/A | 1.002 | 0.826 |
| 37.0 | 640+16 | LT 1.24 | DPC | 15 | 89.77 | 79 | 91 | 3.47 | 3.66 | 5.08 | 4.93 | 2.87 | 3.00 | 4.13 | 4.02 | N/A | N/A | N/A | N/A | 0.614 | 0.592 |

PROPERTY AND EXISTING R/W LINE
REQUIRED R/W LINE
CONSTRUCTION LIMITS
EASEMENT FOR CONSTR & MAINTENANCE OF SLOPES
EASEMENT FOR CONSTR OF SLOPES
EASEMENT FOR CONSTR OF DRIVES

BEGIN LIMIT OF ACCESS.....BLA
END LIMIT OF ACCESS.....ELA
LIMIT OF ACCESS
REQ'D R/W & LIMIT OF ACCESS

SCALE IN FEET
0 50 100 200

INFRASTRUCTURE CONSULTING & ENGINEERING

REVISION DATES

STATE OF GEORGIA
DEPARTMENT OF TRANSPORTATION
OFFICE: INNOVATIVE DELIVERY

DRAINAGE AREA MAP

SR 400 WIDENING

DRAWING No. 21-019