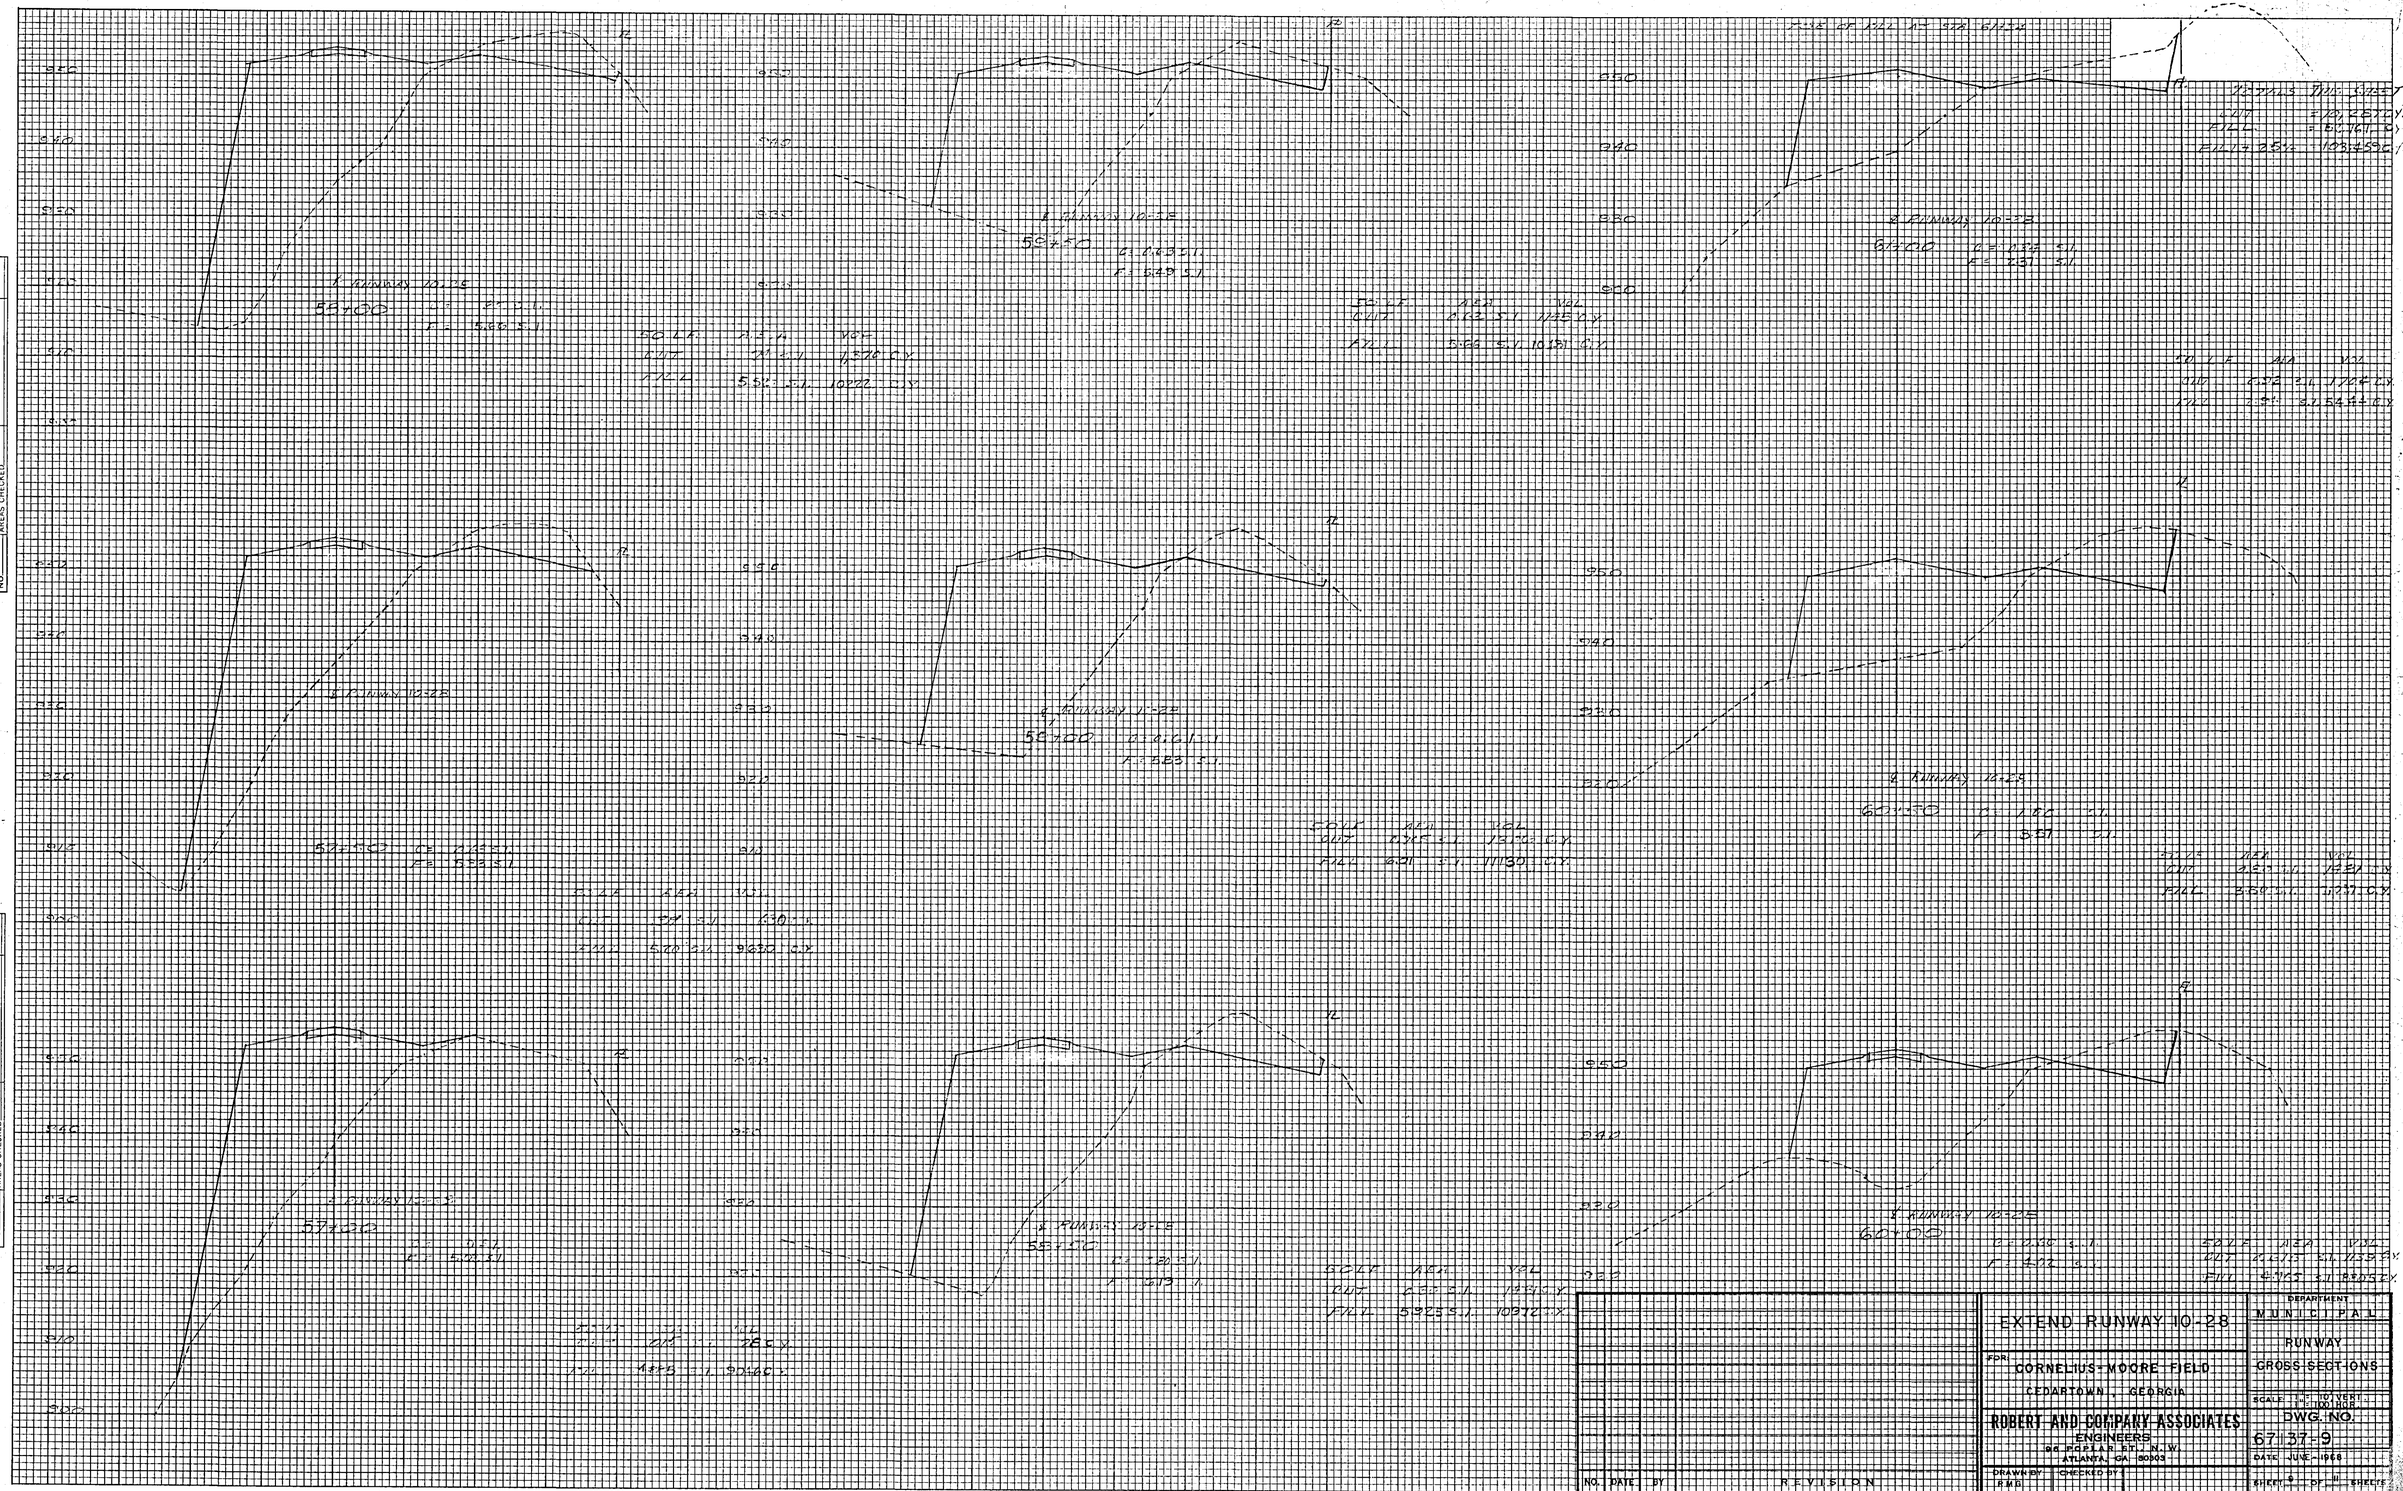

PLATE 3, CROSS SECTION
KEUFFEL & ESSER CO.

Released For Construction