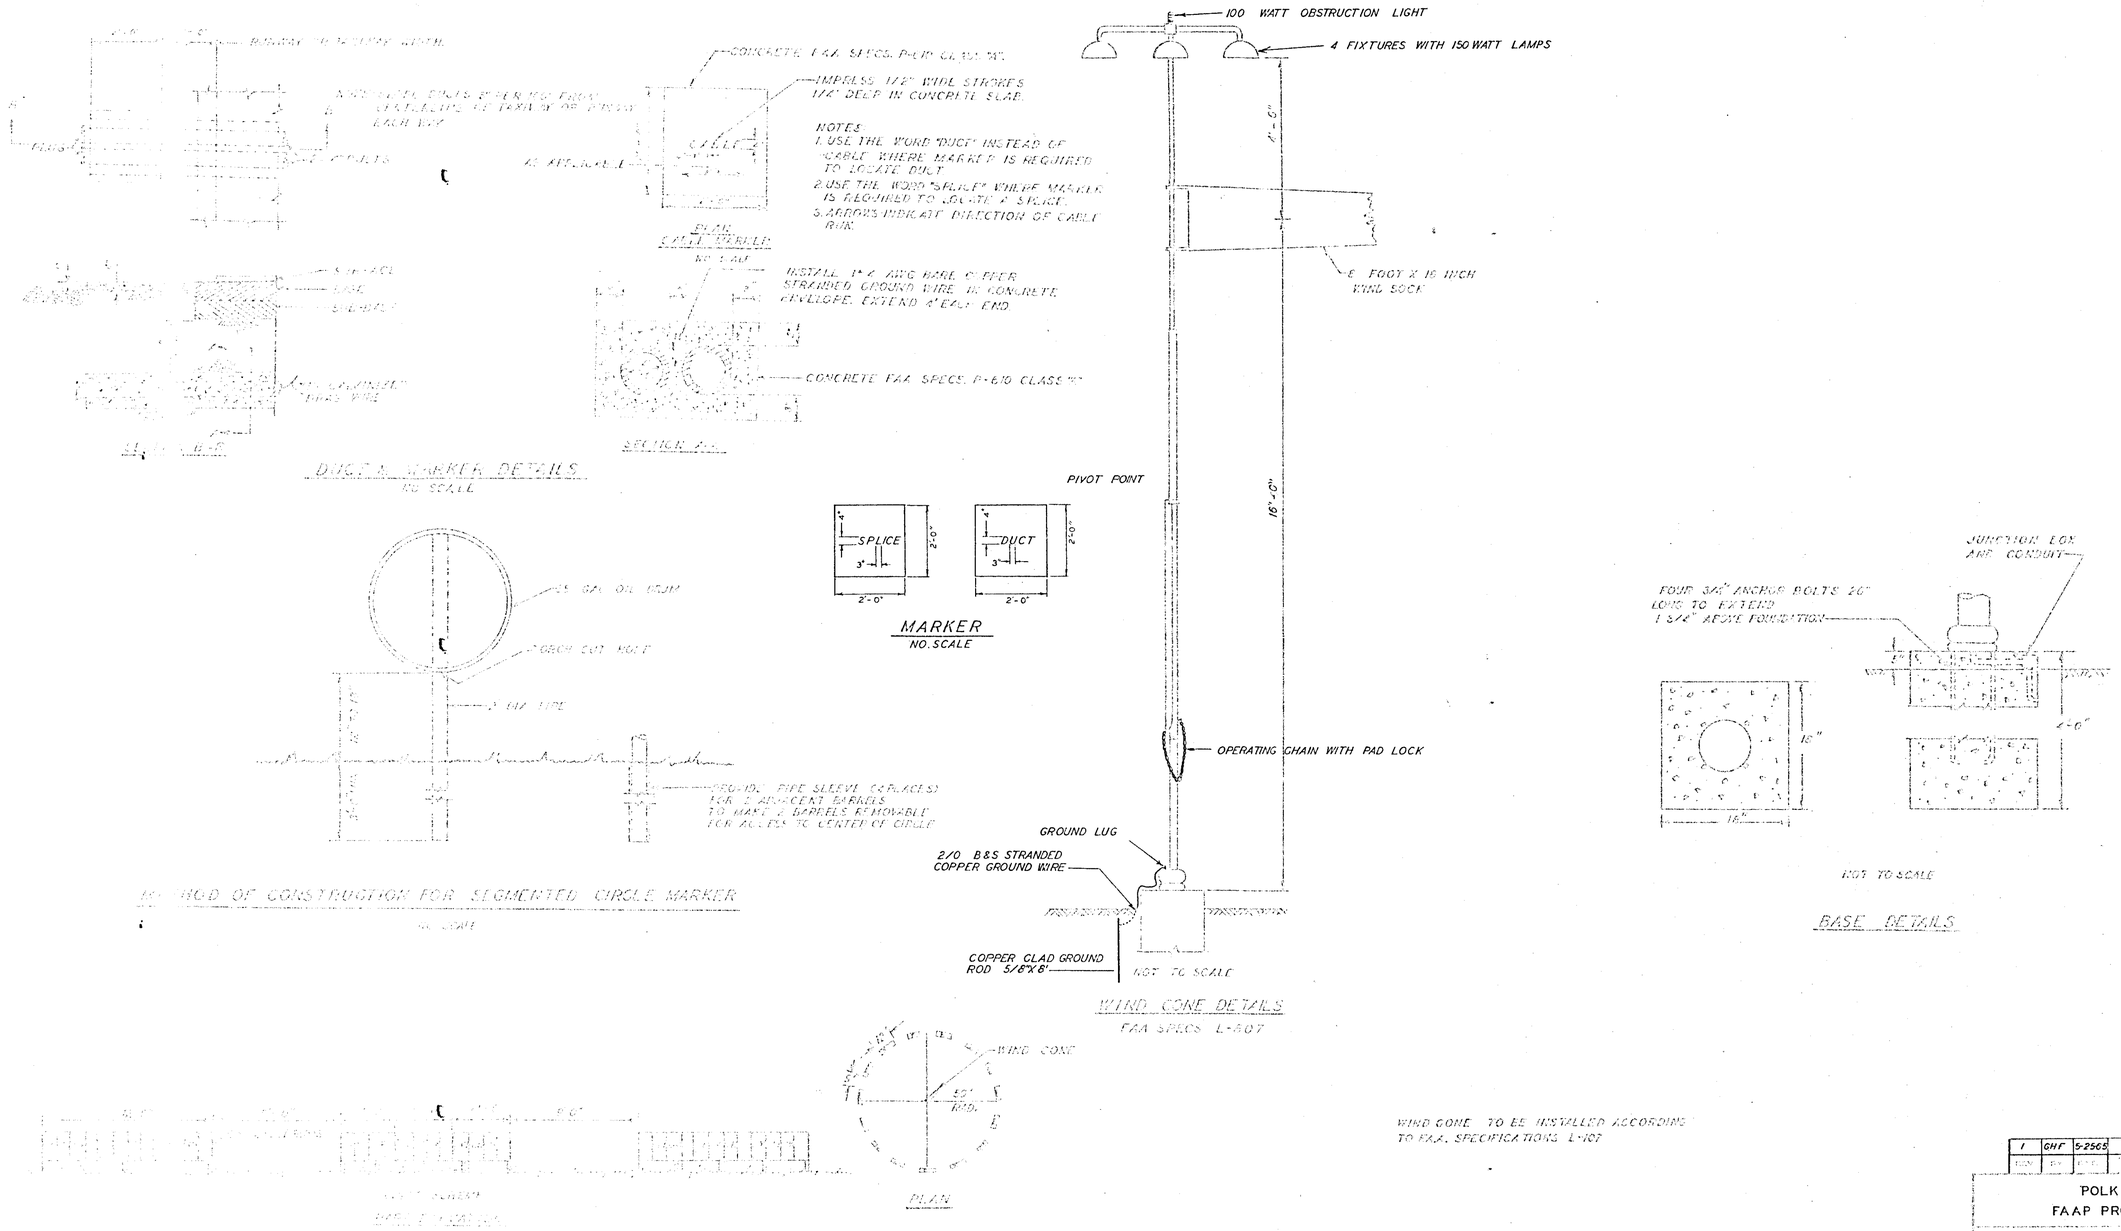

1	GHF	5-25-65	REVISED WINDCONE

POLK COUNTY, GEORGIA
FAAP PROJECT NO. 9-09-056-01

MISCELLANEOUS DETAILS

POLK COUNTY AIRPORT
CEDARTOWN, GEORGIA

APPROVED:
DISTRICT AIRPORT ENGINEER — DATE
CONSULTING ENGINEER — DATE
OWNER — DATE

PSS
5-5-65
AS SHOWN

E-354-11