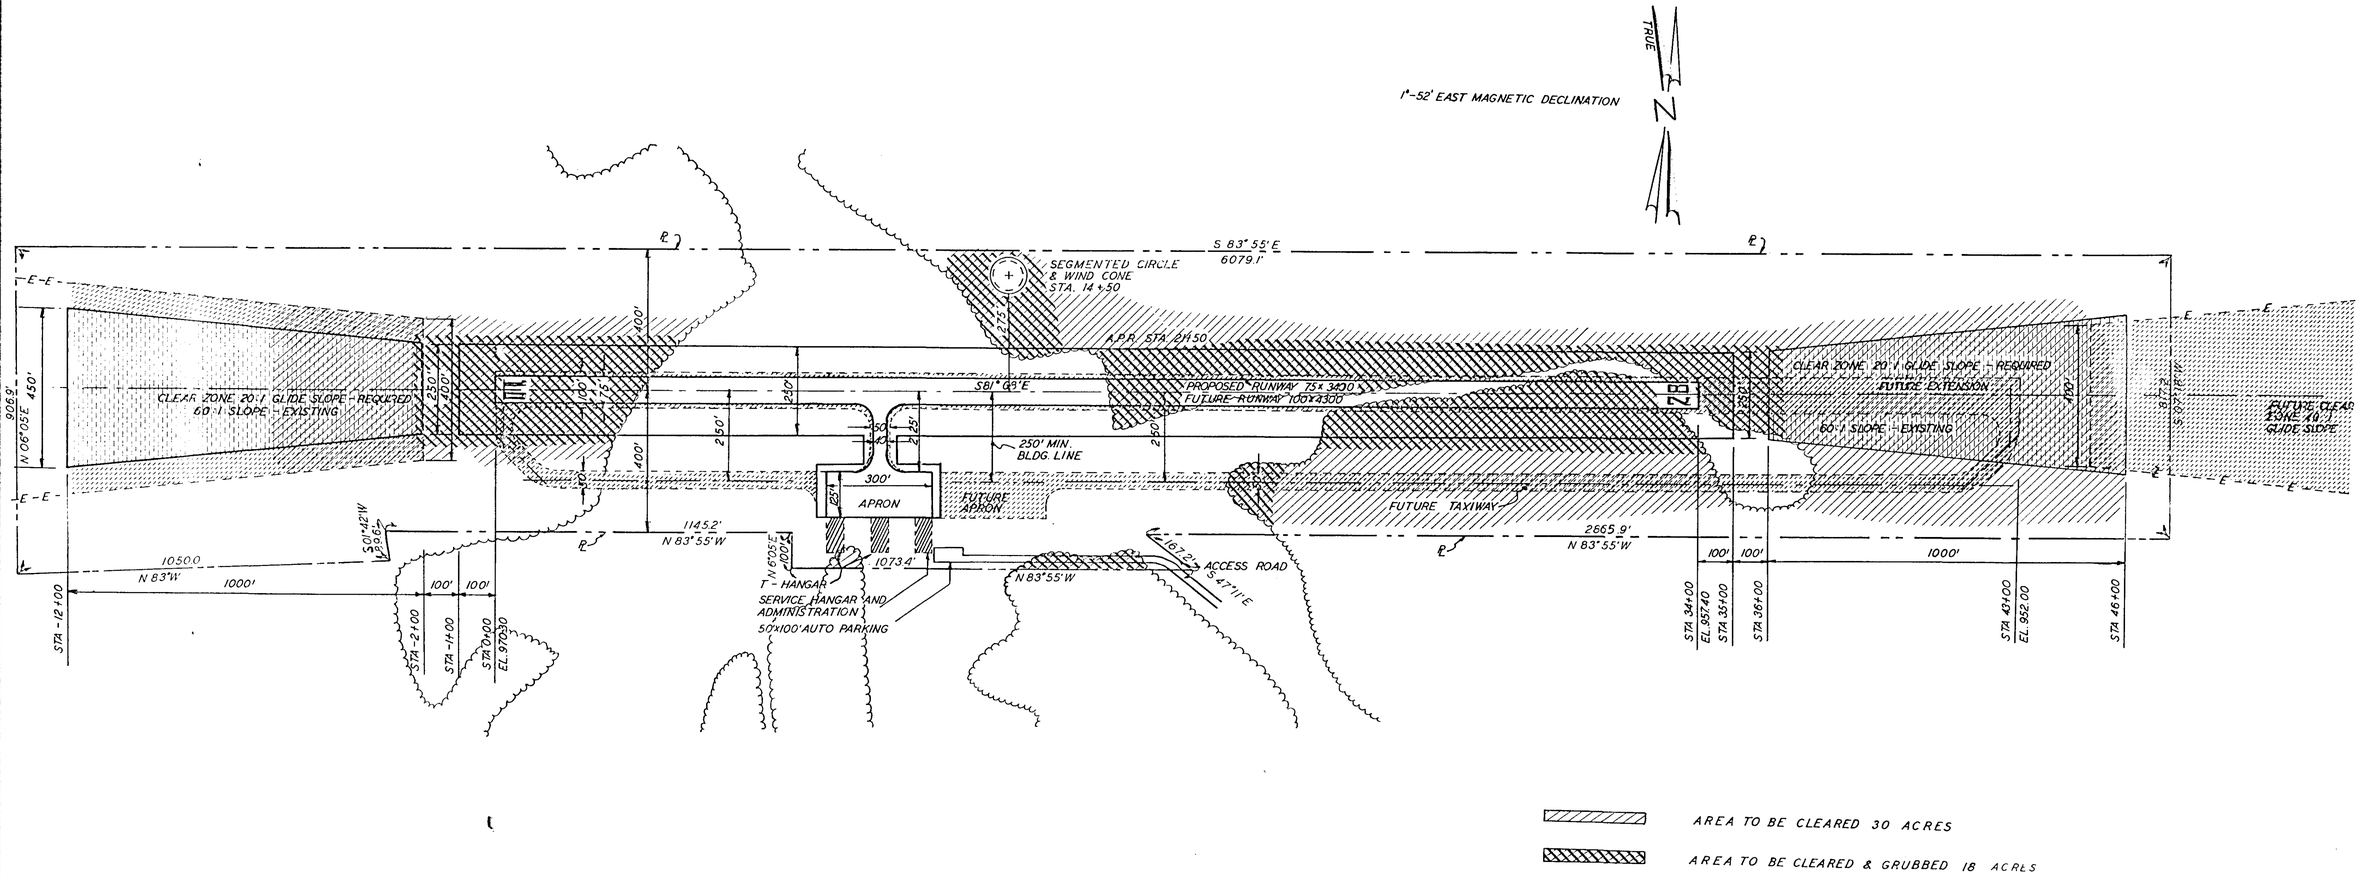

AREA TO BE CLEARED 30 ACRES

AREA TO BE CLEARED & GRUBBED 18 ACRES

LEGEND

SYMBOL	DESCRIPTION
	PROPOSED PROPERTY LINE
	PROPOSED CONSTRUCTION
	PROPOSED CLEAR ZONE
	FUTURE CONSTRUCTION
	FUTURE BUILDINGS
	FUTURE CLEAR ZONE
	WOODED AREA

200 100 0 200 400 600
GRAPHIC SCALE IN FEET

REV.	BY	DATE	DESCRIPTION

POLK COUNTY, GEORGIA
FAAP PROJECT NO. 9-09-056-01

CLEARING & GRUBBING

POLK COUNTY AIRPORT
CEDARTOWN, GEORGIA

APPROVED

DISTRICT AIRPORT ENGINEER — DATE

CONSULTING ENGINEER — DATE

OWNER — DATE

DRWN. GHF
CHKD. PJS
DATE 3-24-65
SCALE 1"=200'

HENSLEY-SCHMIDT, INC.
CONSULTING ENGINEERS
CHATTANOOGA, TENNESSEE
MARIETTA, GEORGIA

DRAWING NO.
E-354-7