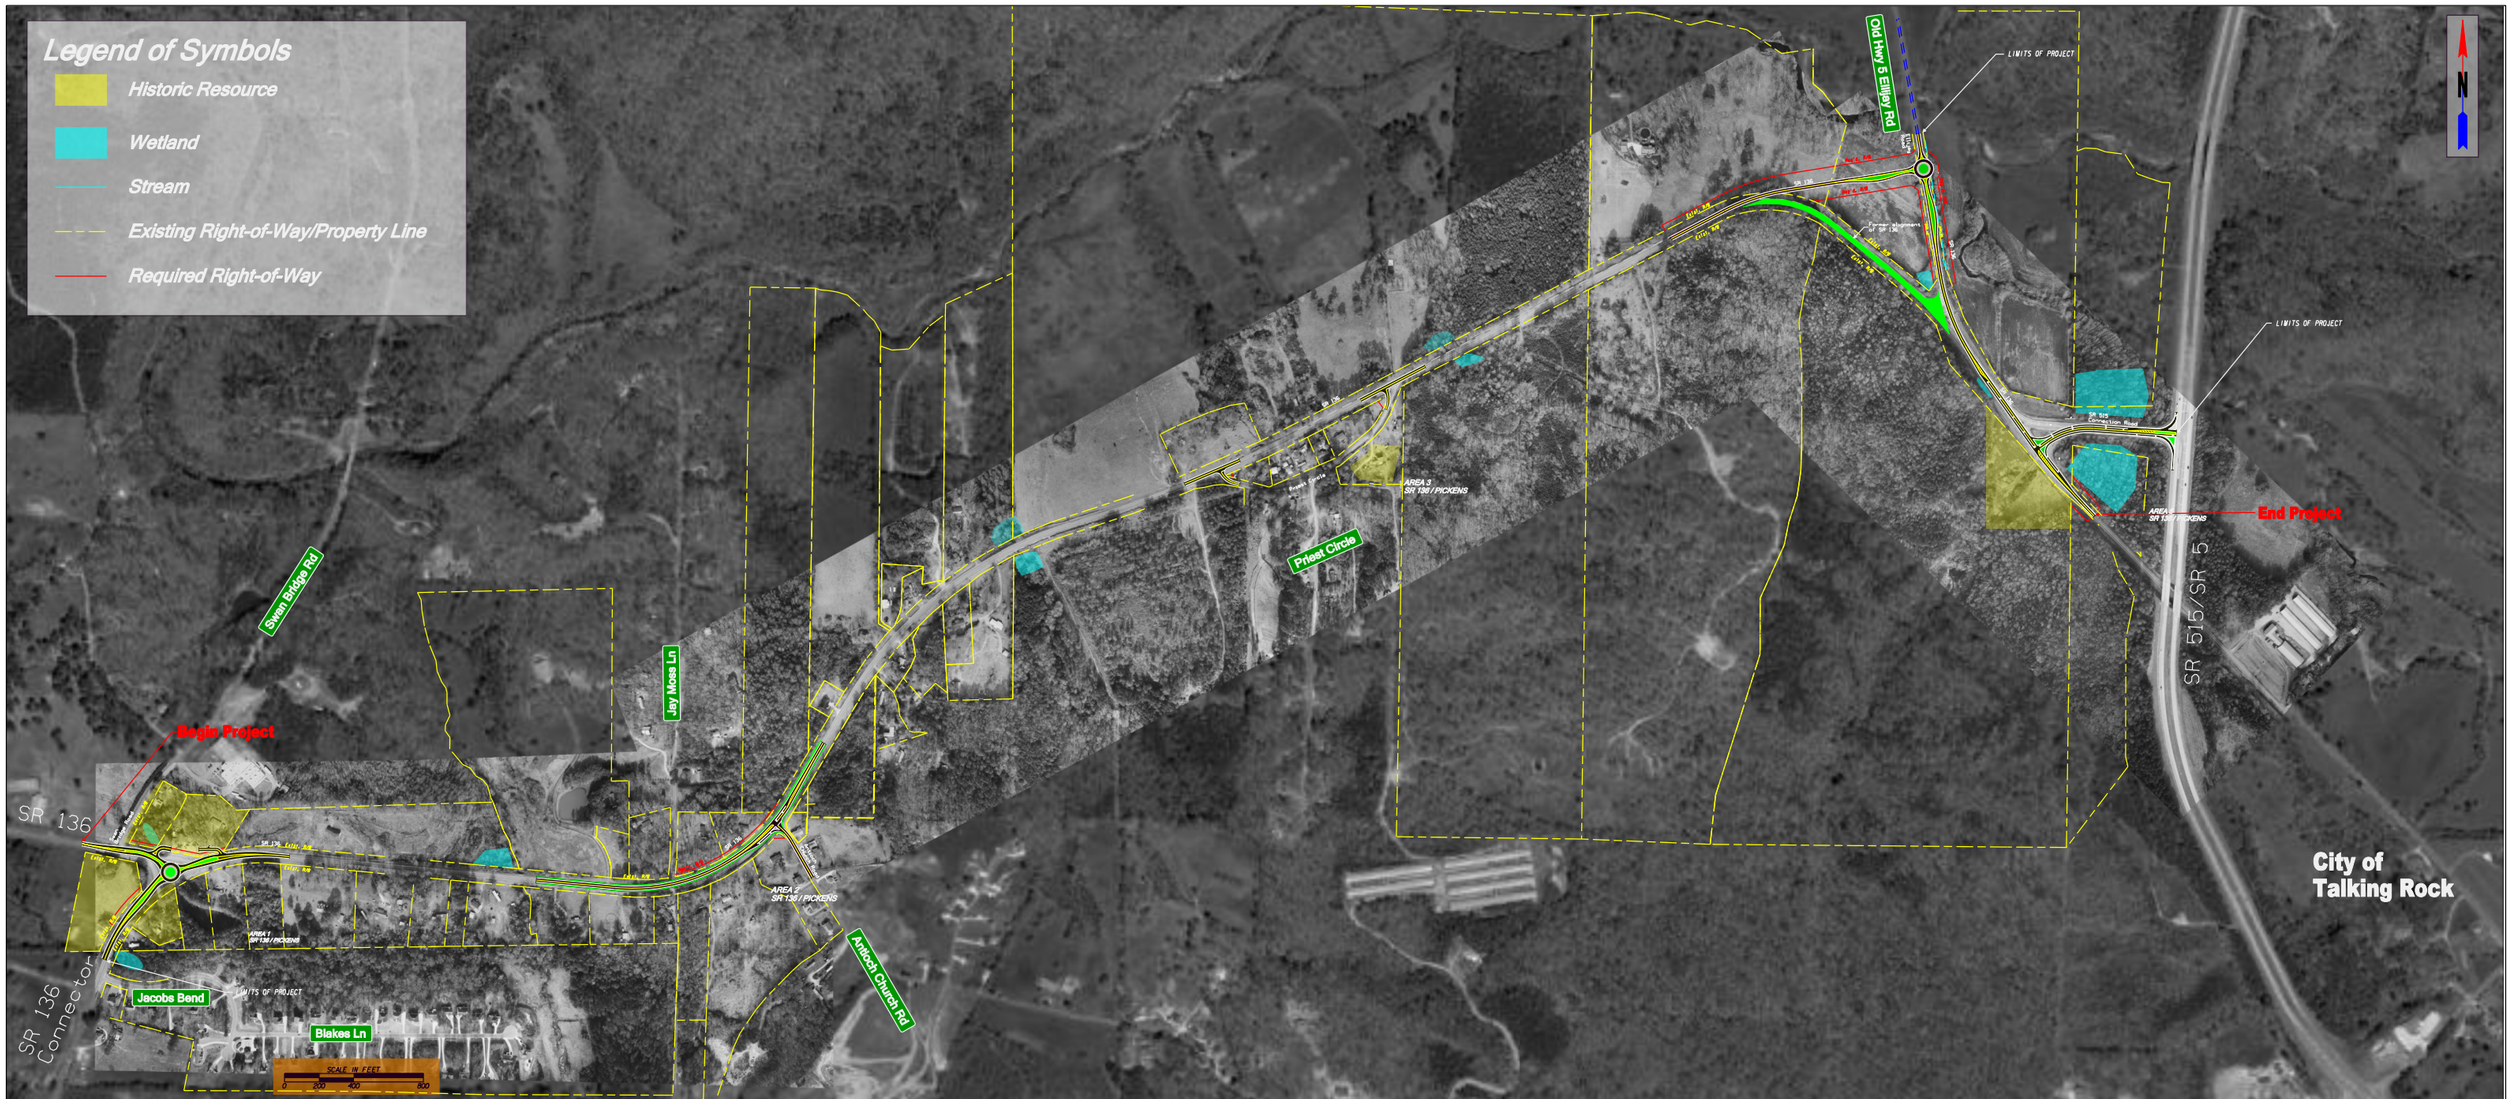

Georgia Department of Transportation

SR 136 from SR 136 Connector to SR 515
Safety Improvement Project

CSSFT-0008-00(314) **P.I. Number: 0008314**

GRESHAM SMITH AND PARTNERS