COUNTY	PROJECT NUMBER
PICKENS	CSSFT-0008-00(314)

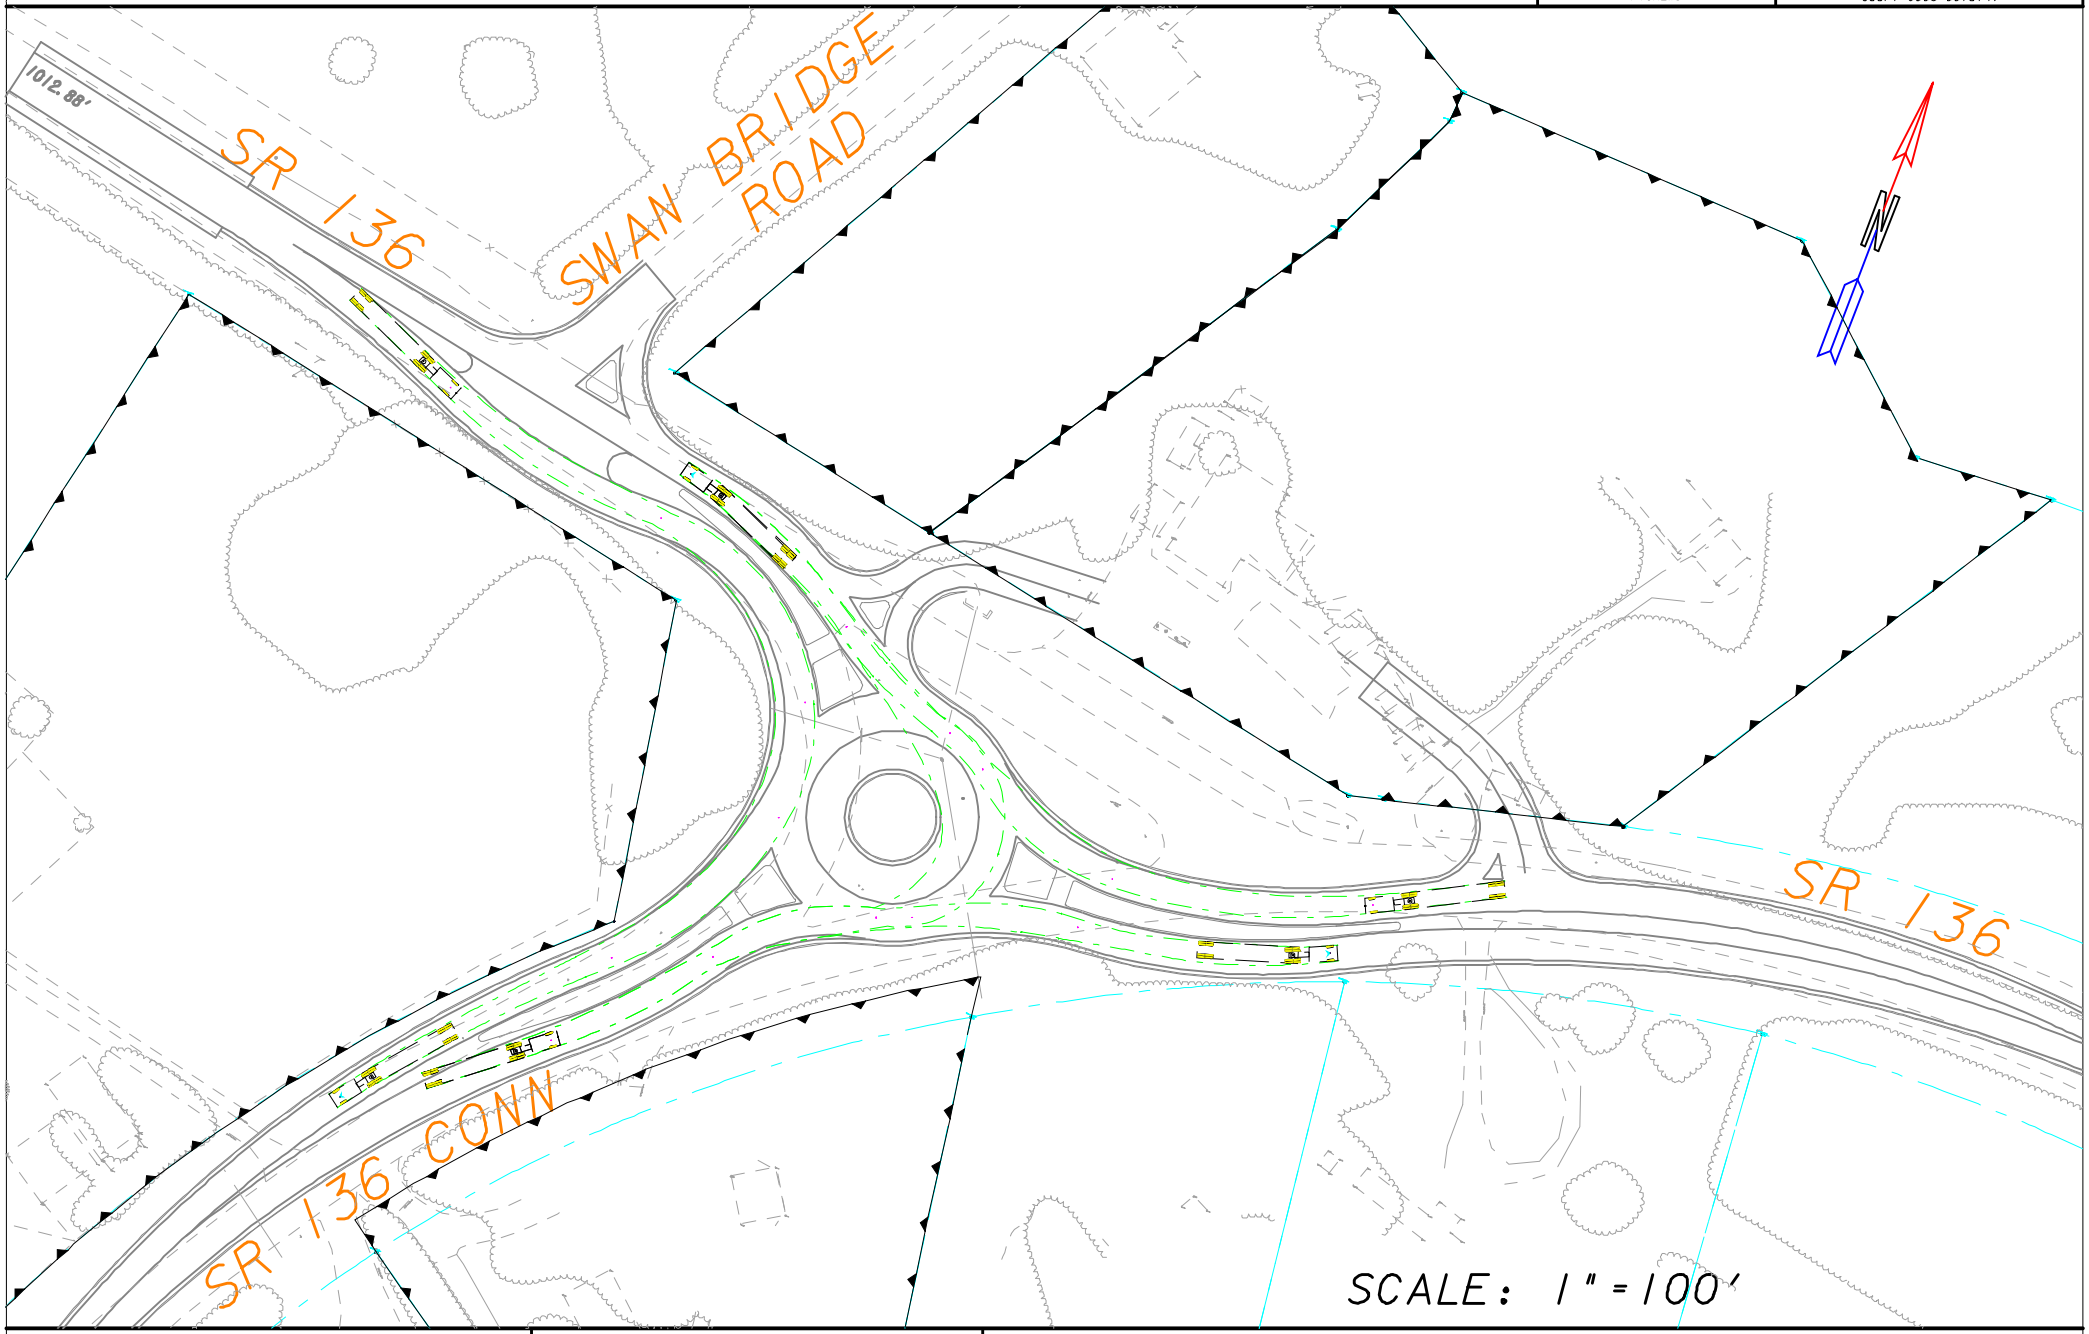

GRESHAM SMITH AND PARTNERS

SR 136 AT SR 136 CONNECTOR ROUNDABOUT WB-67 TURNING TEMPLATES

COUNTY	PROJECT NUMBER
PICKENS	CSSFT-0008-00(314)

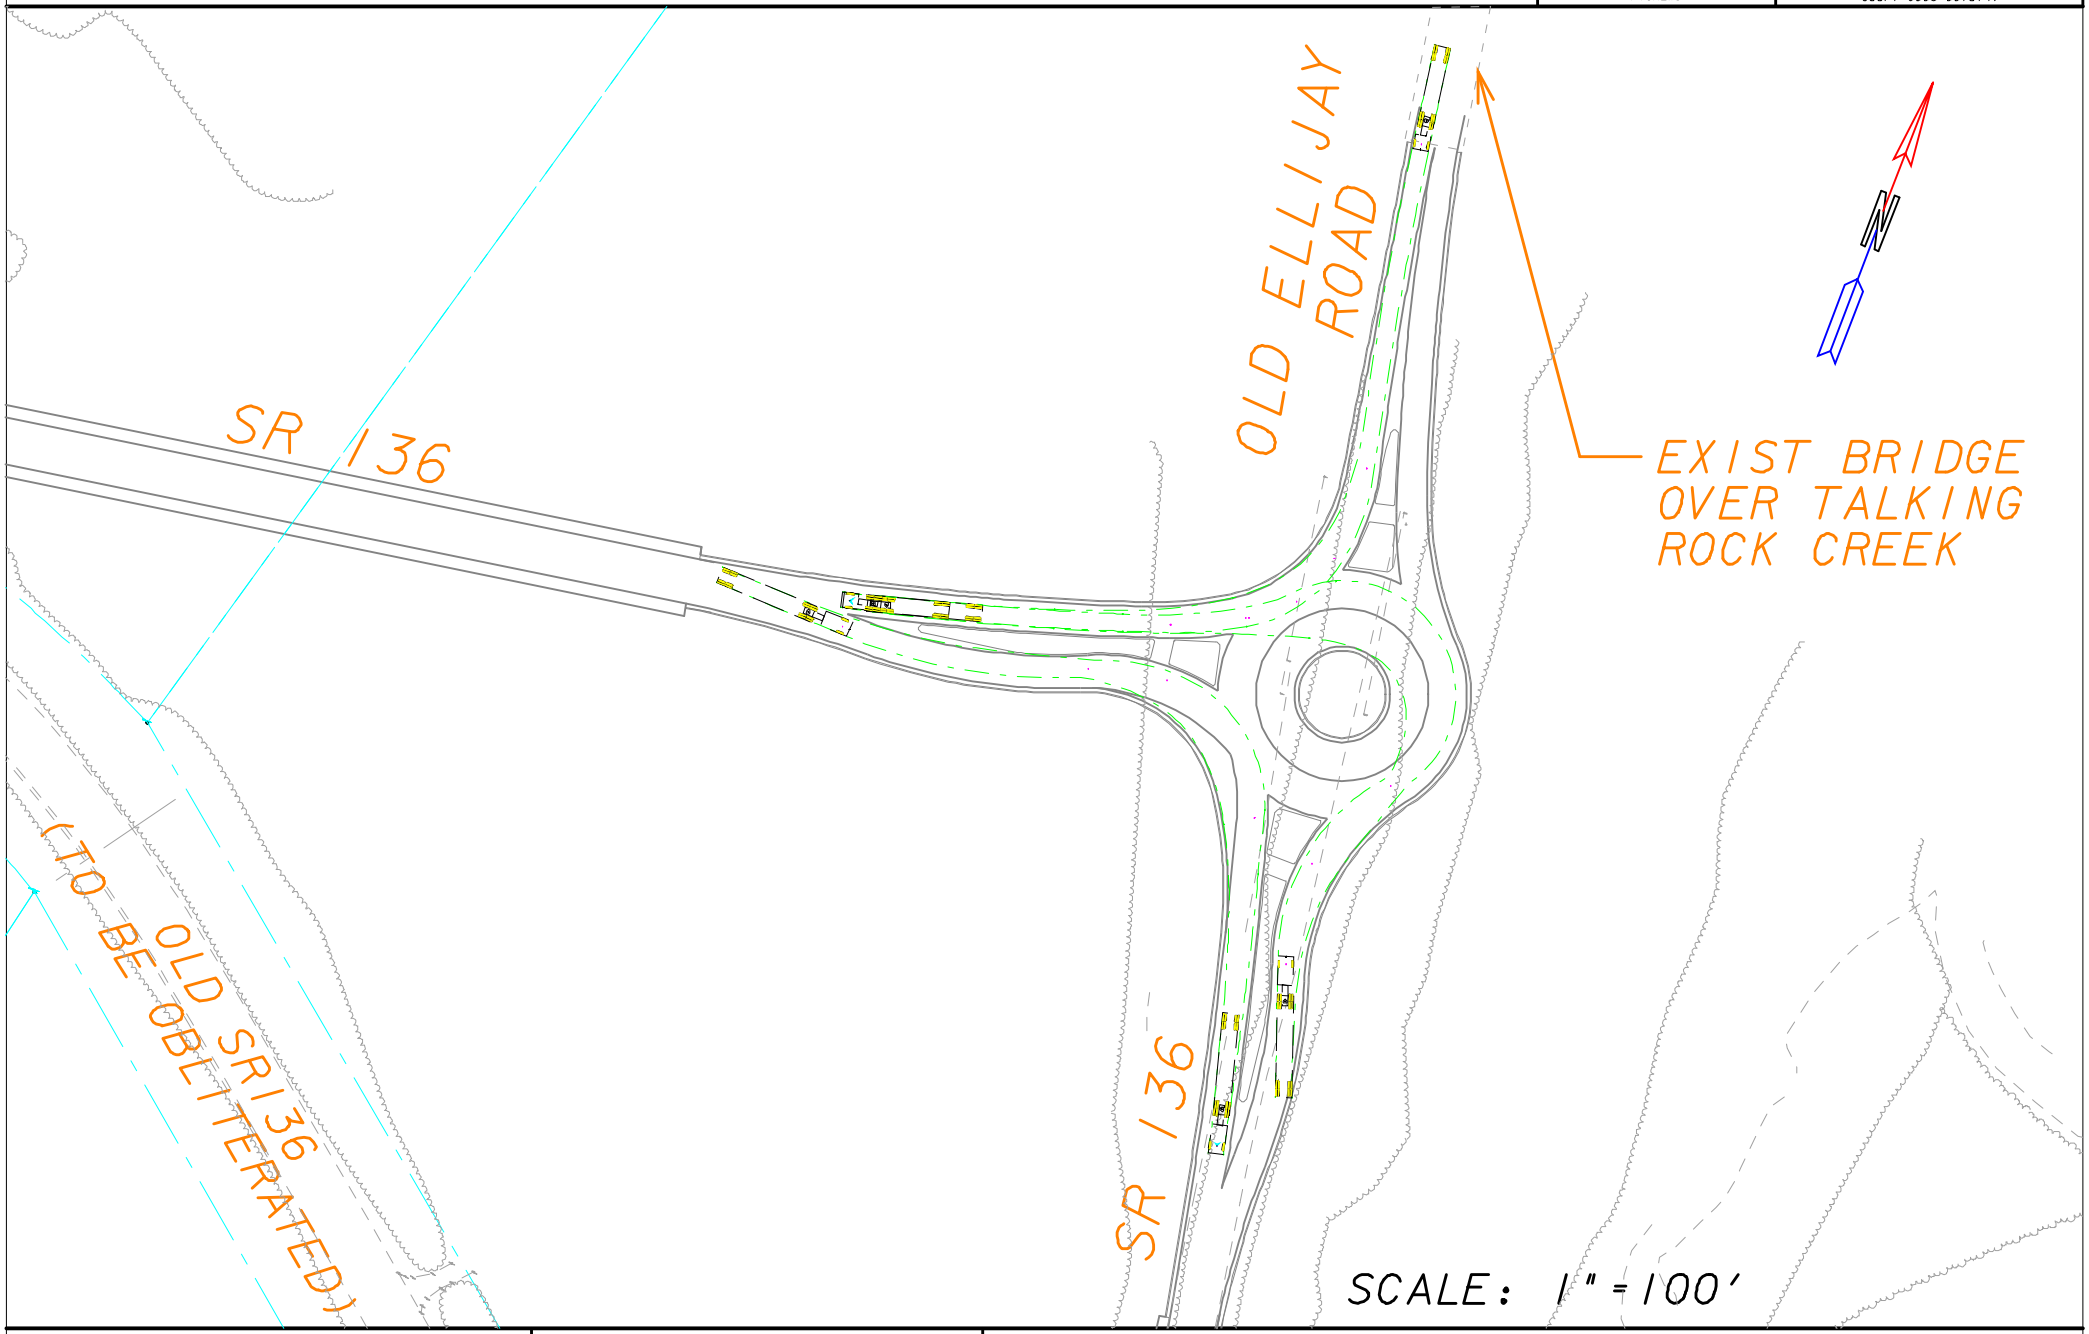

GRESHAM SMITH AND PARTNERS

SR 136 AT OLD ELLIJAY ROAD ROUNDABOUT WB-67 TURNING TEMPLATES

COUNTY	PROJECT NUMBER
PICKENS	CSSFT-0008-00(314)

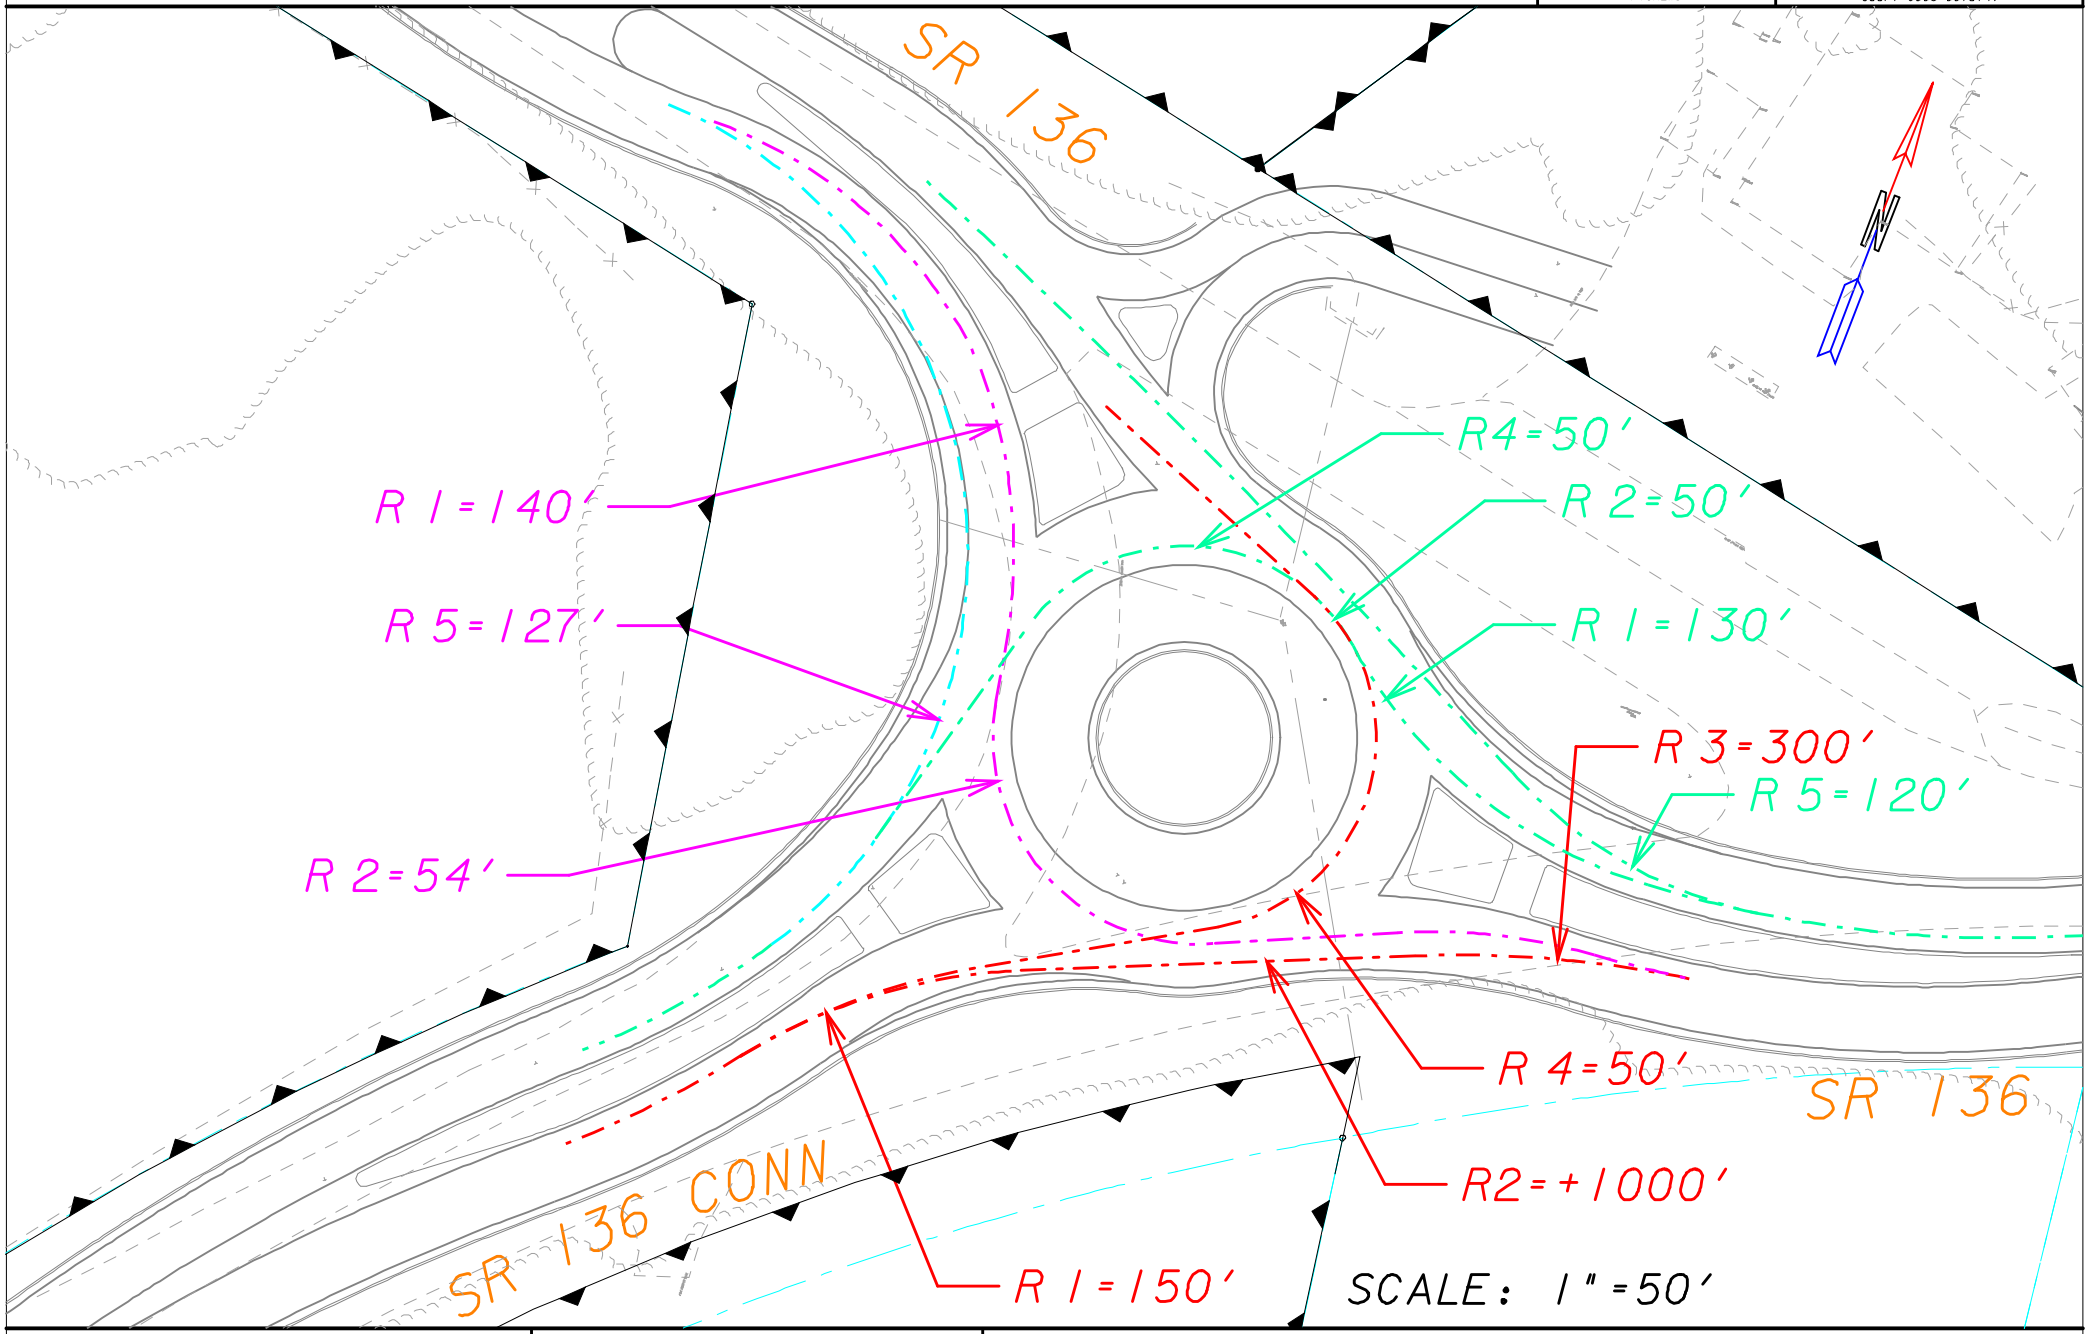

GRESHAM SMITH AND PARTNERS

SR 136 AT SR 136 CONNECTOR ROUNDABOUT FASTEST PATH ANALYSIS

COUNTY	PROJECT NUMBER
PICKENS	CSSFT-0008-00(314)

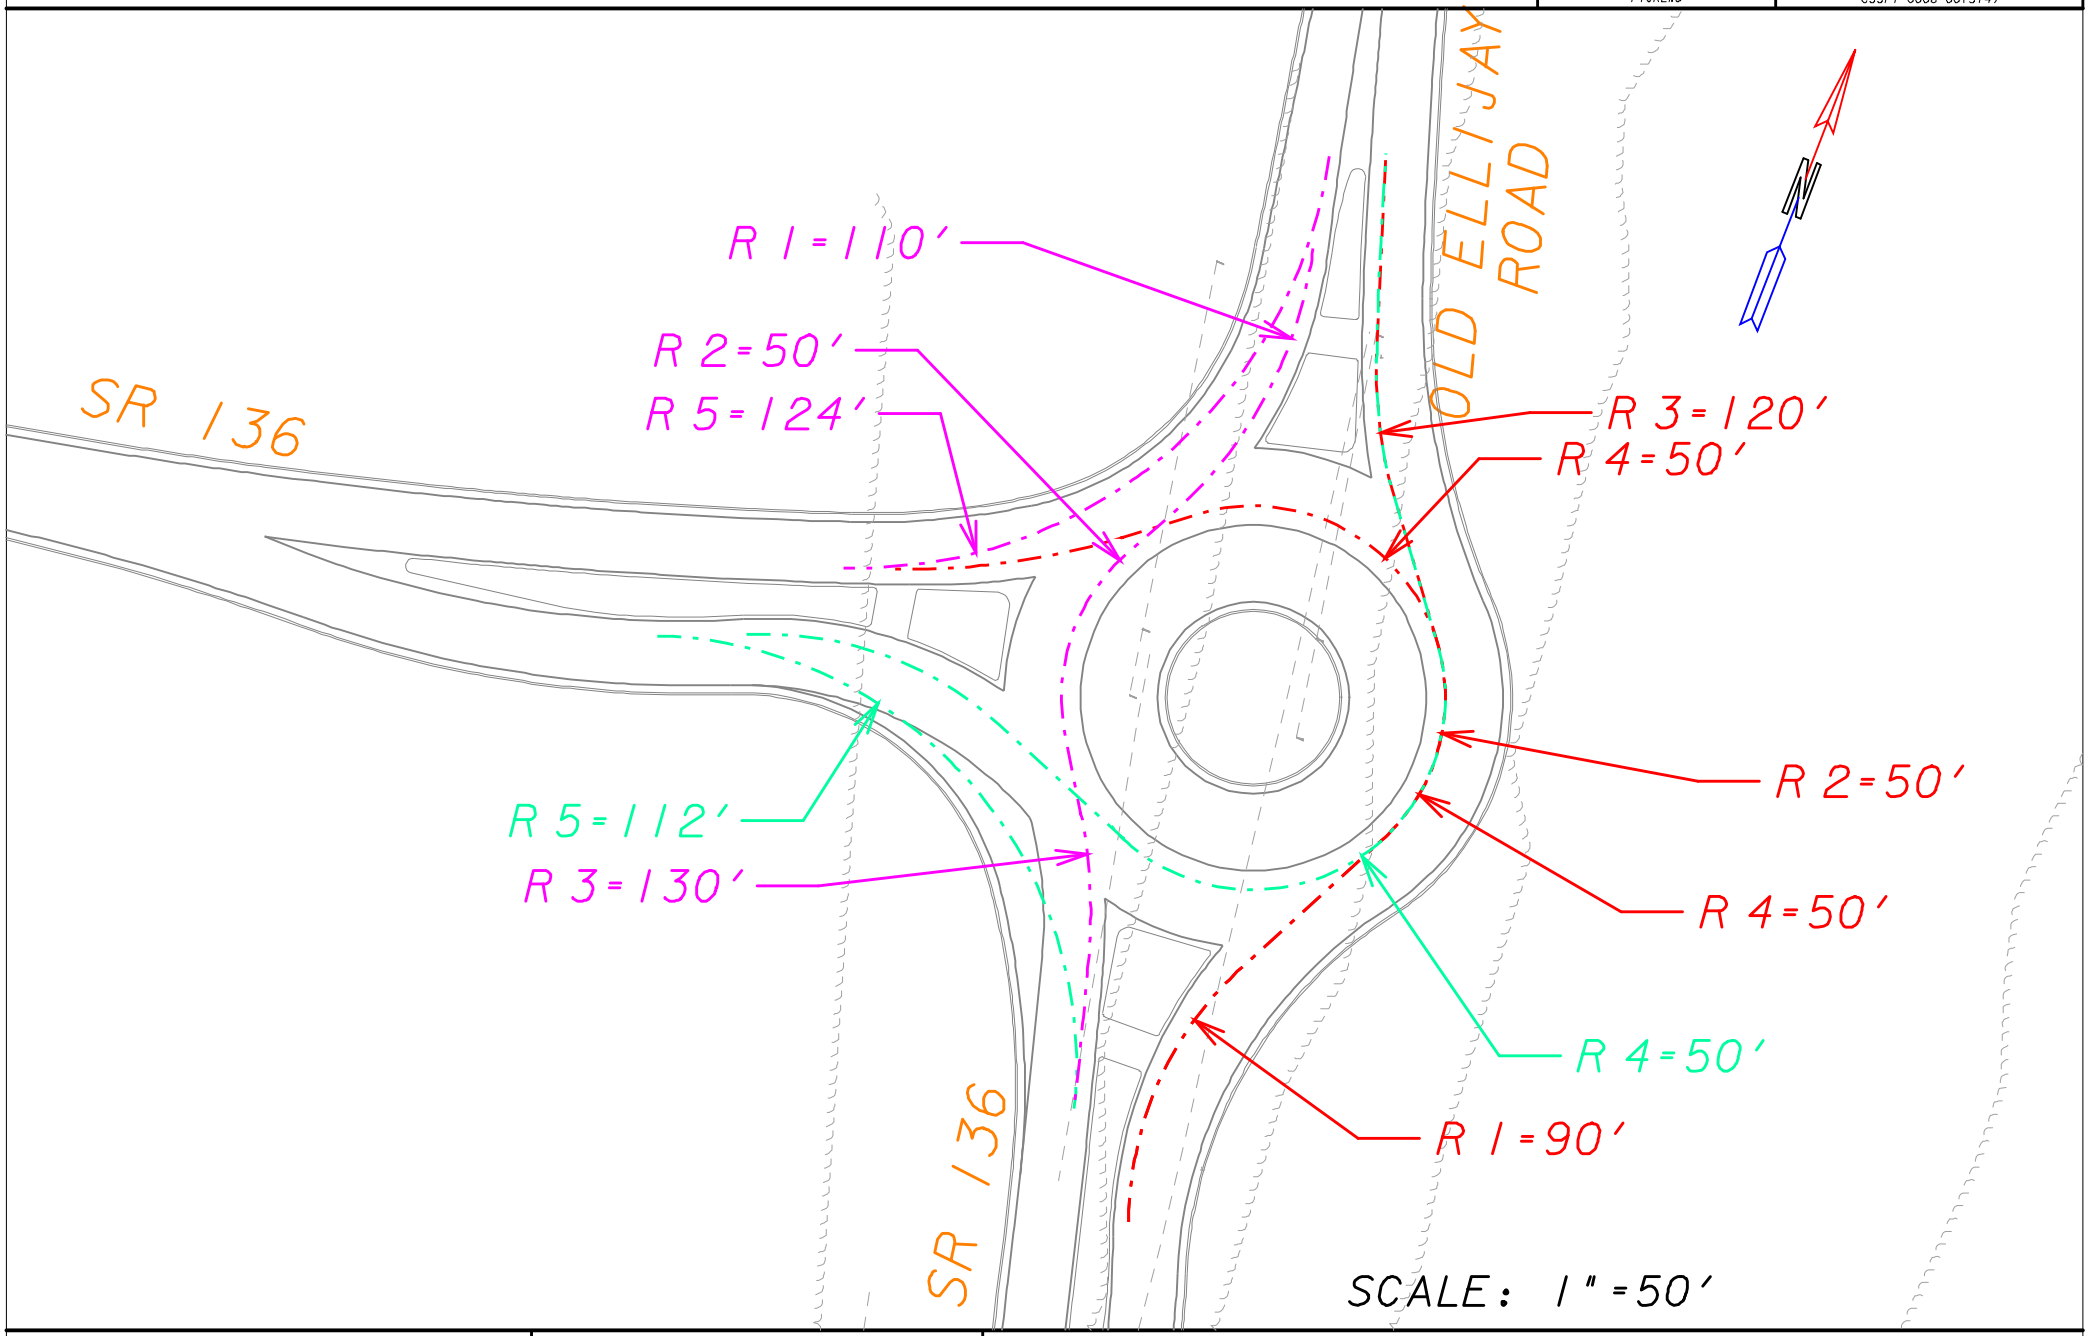

GRESHAM SMITH AND PARTNERS

SR 136 AT OLD ELLIJAY ROAD ROUNDABOUT FASTEST PATH ANALYSIS