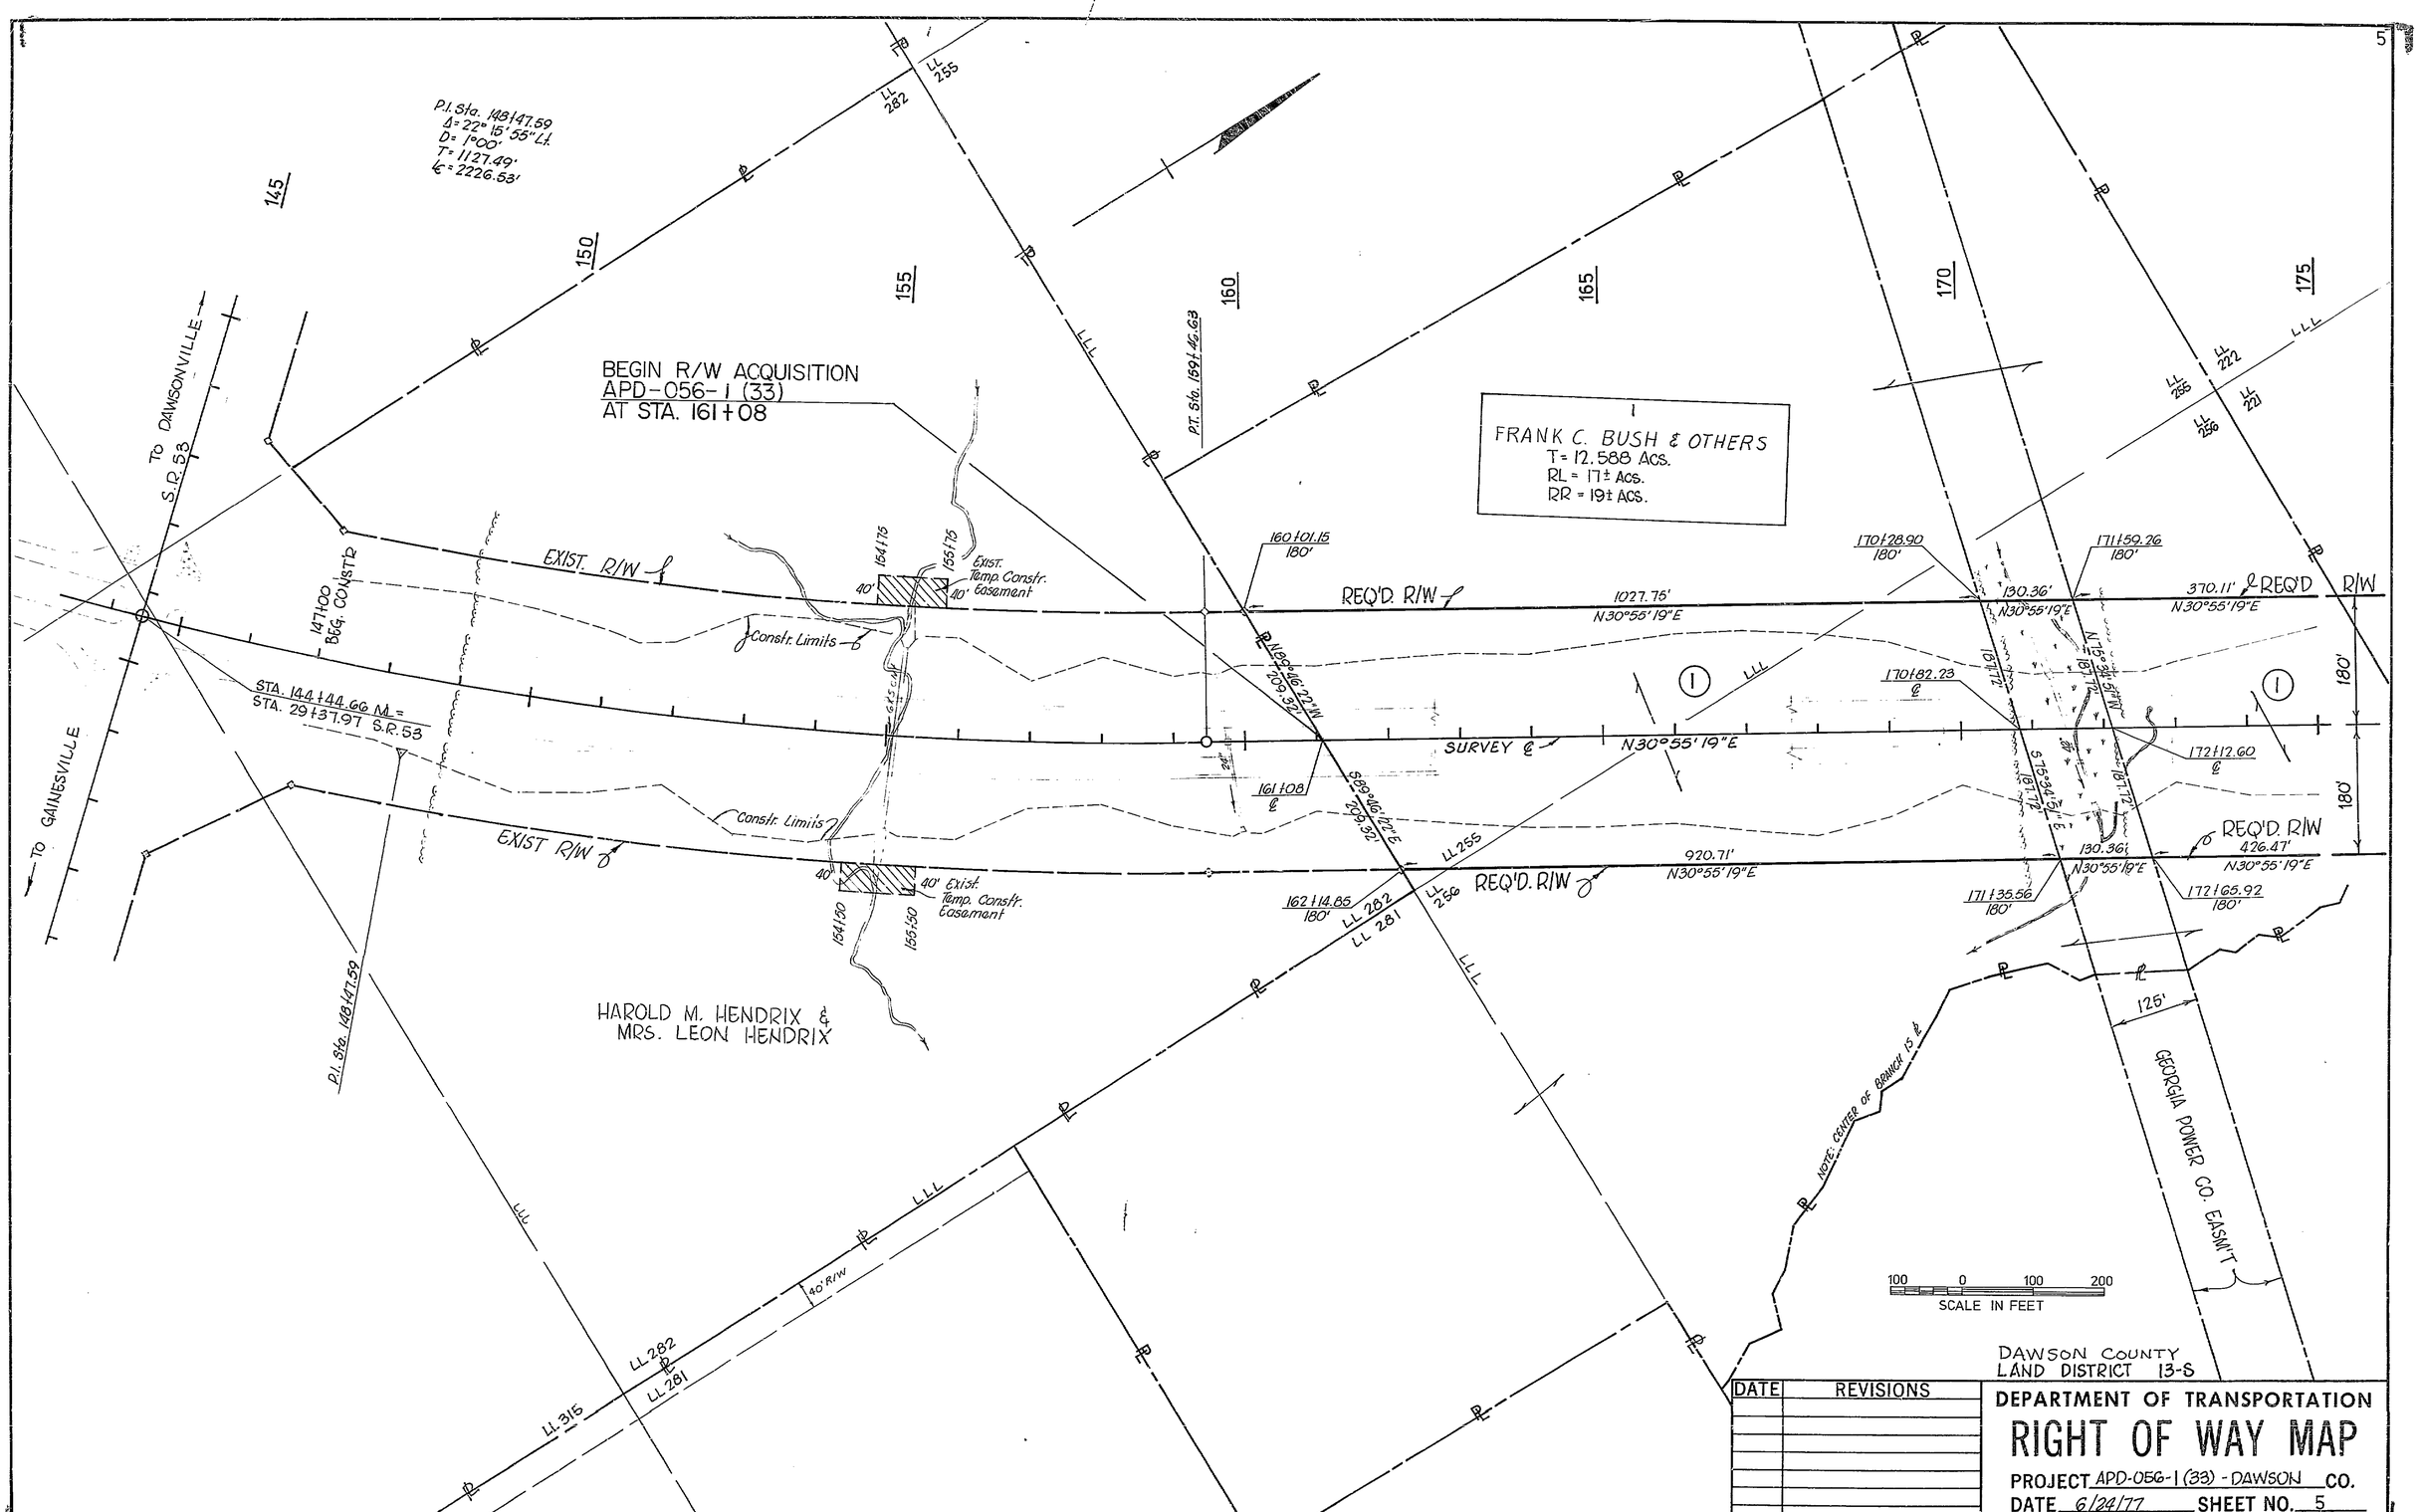

DAWSON COUNTY
LAND DISTRICT 13-S

DATE	REVISIONS

DEPARTMENT OF TRANSPORTATION

RIGHT OF WAY MAP

PROJECT APD-056-1 (33) - DAWSON CO.

DATE 6/24/77 SHEET NO. 5

FORM NO-5M3