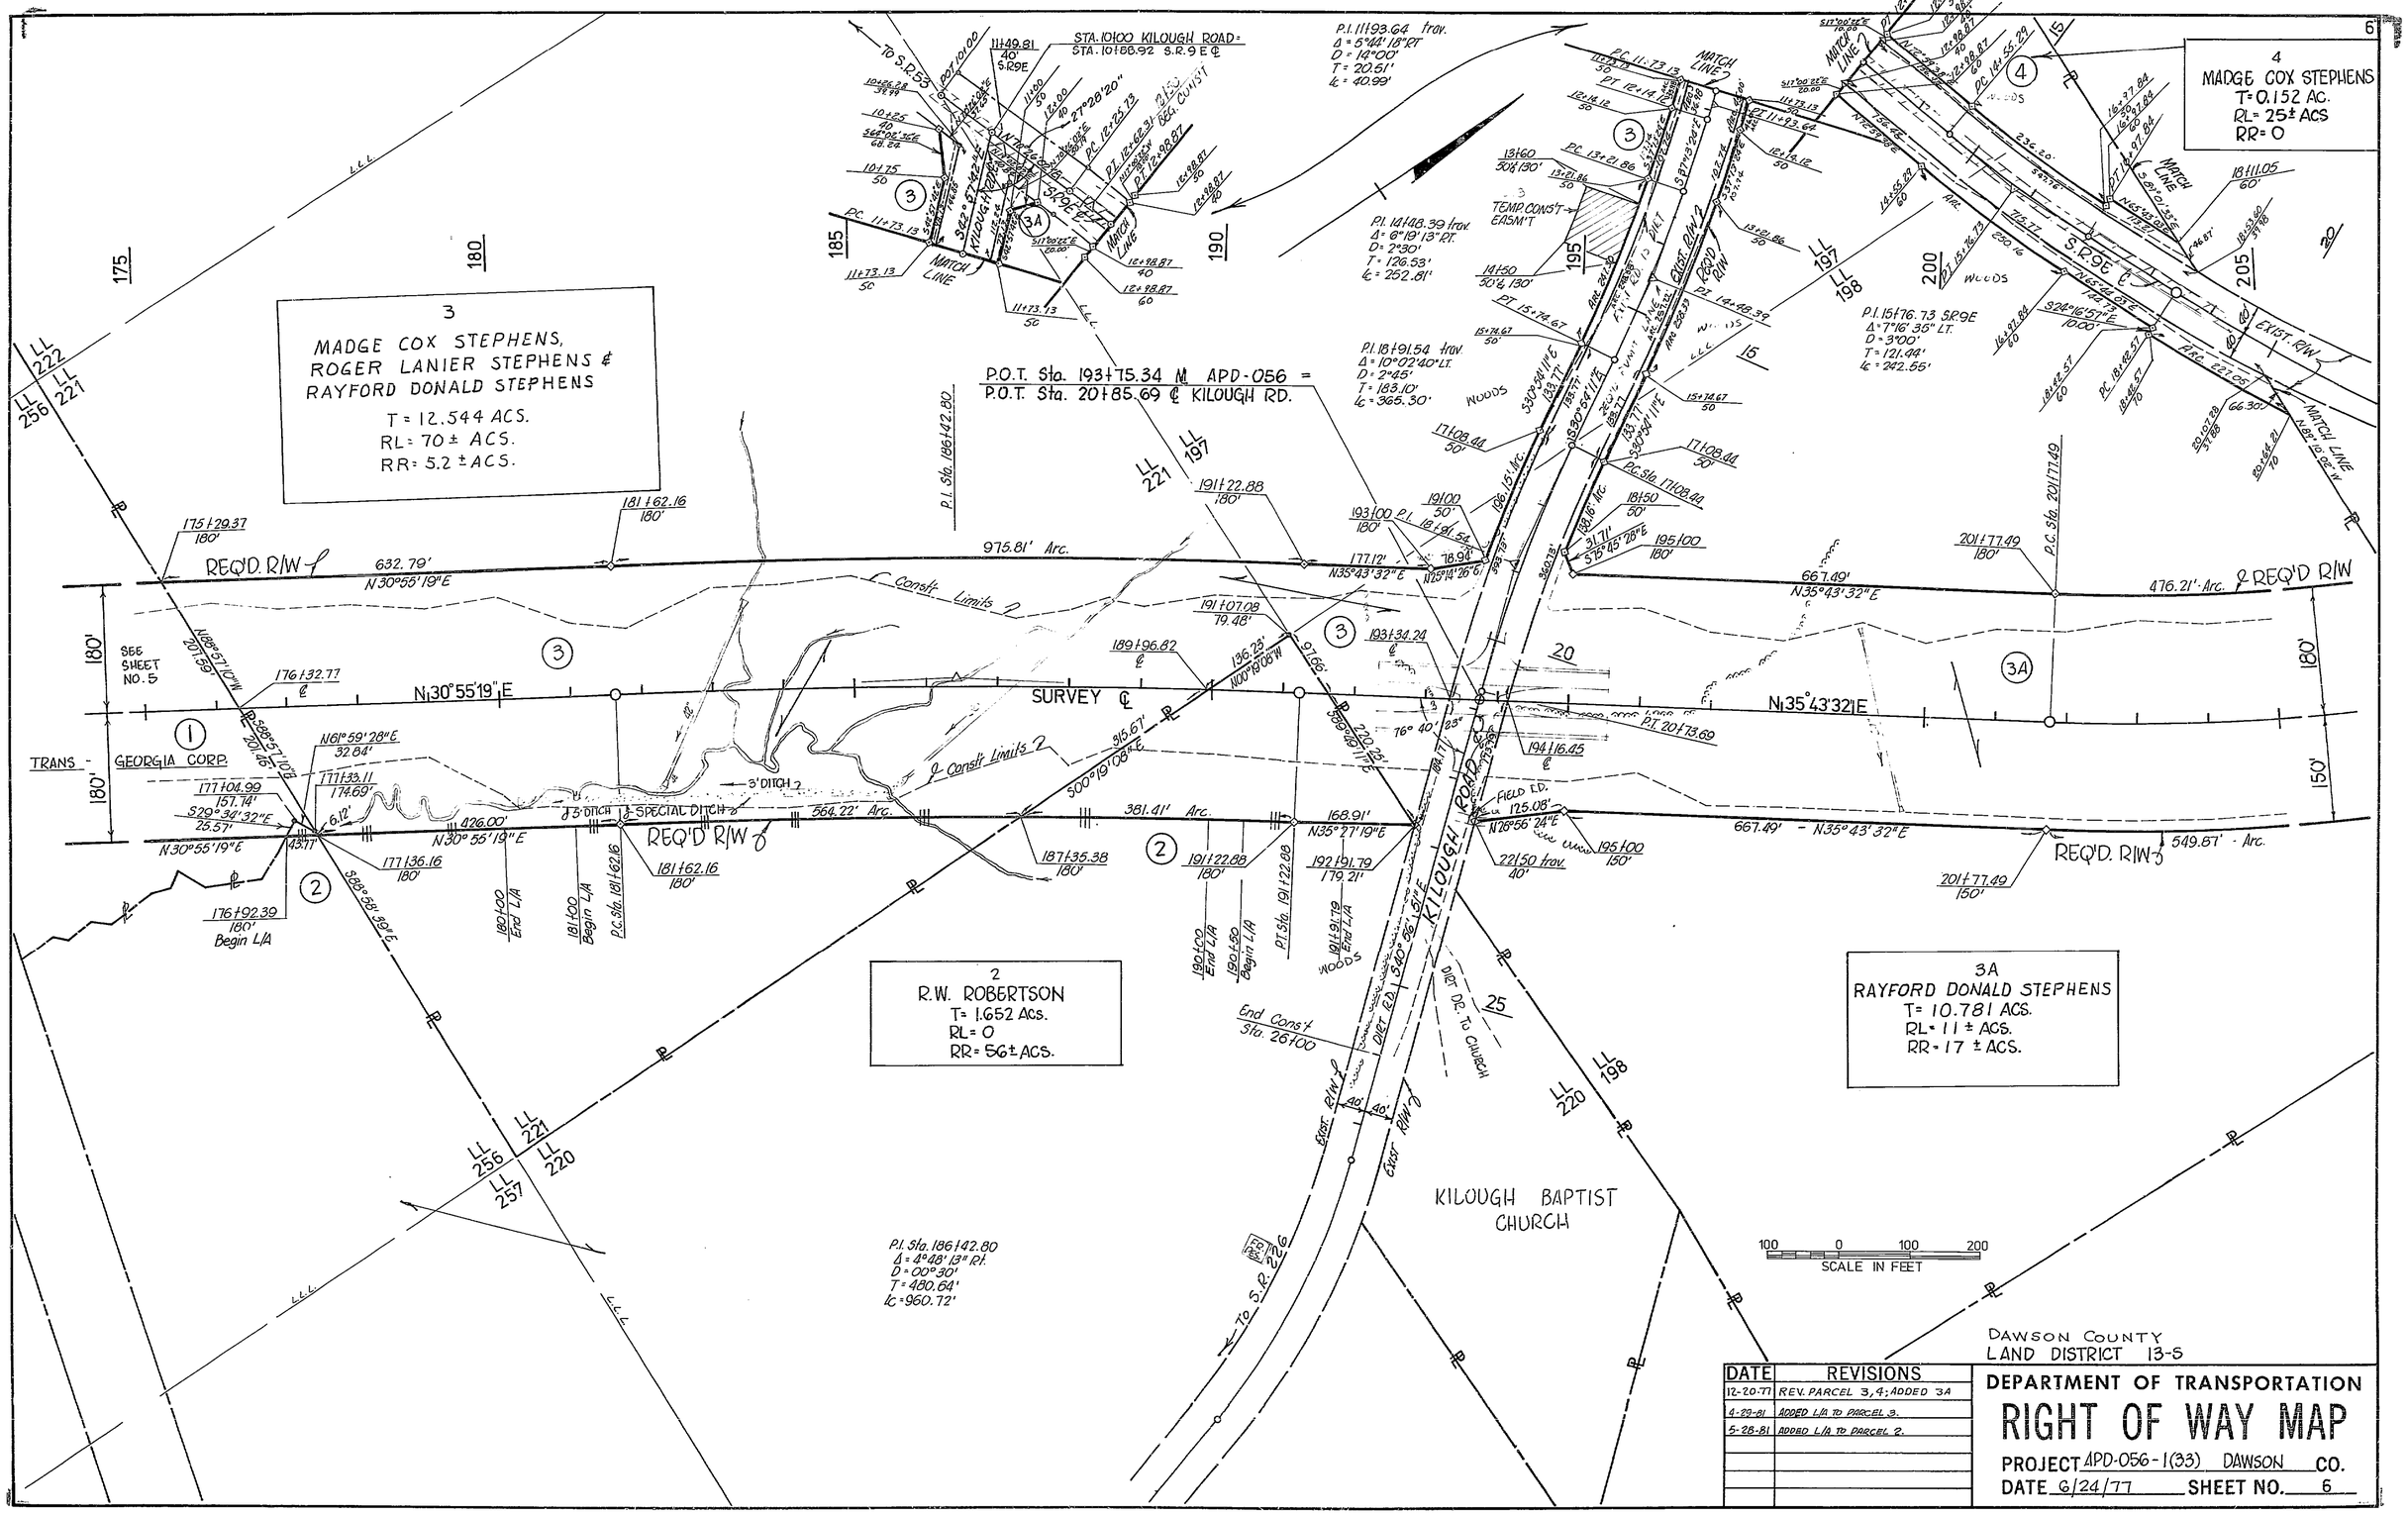


DAWSON COUNTY
LAND DISTRICT 13-5

| DATE | REVISIONS |
|---|---|
| 12-20-77 | REV. PARCEL 3,4; ADDED 3A |
| 4-29-81 | ADDED L/A TO PARCEL 3. |
| 5-28-81 | ADDED L/A TO PARCEL 2. |

**DEPARTMENT OF TRANSPORTATION**

# RIGHT OF WAY MAP

PROJECT APD-056-1(33) DAWSON CO.

DATE 6/24/77 SHEET NO. 6

FORM NO-B-W-3