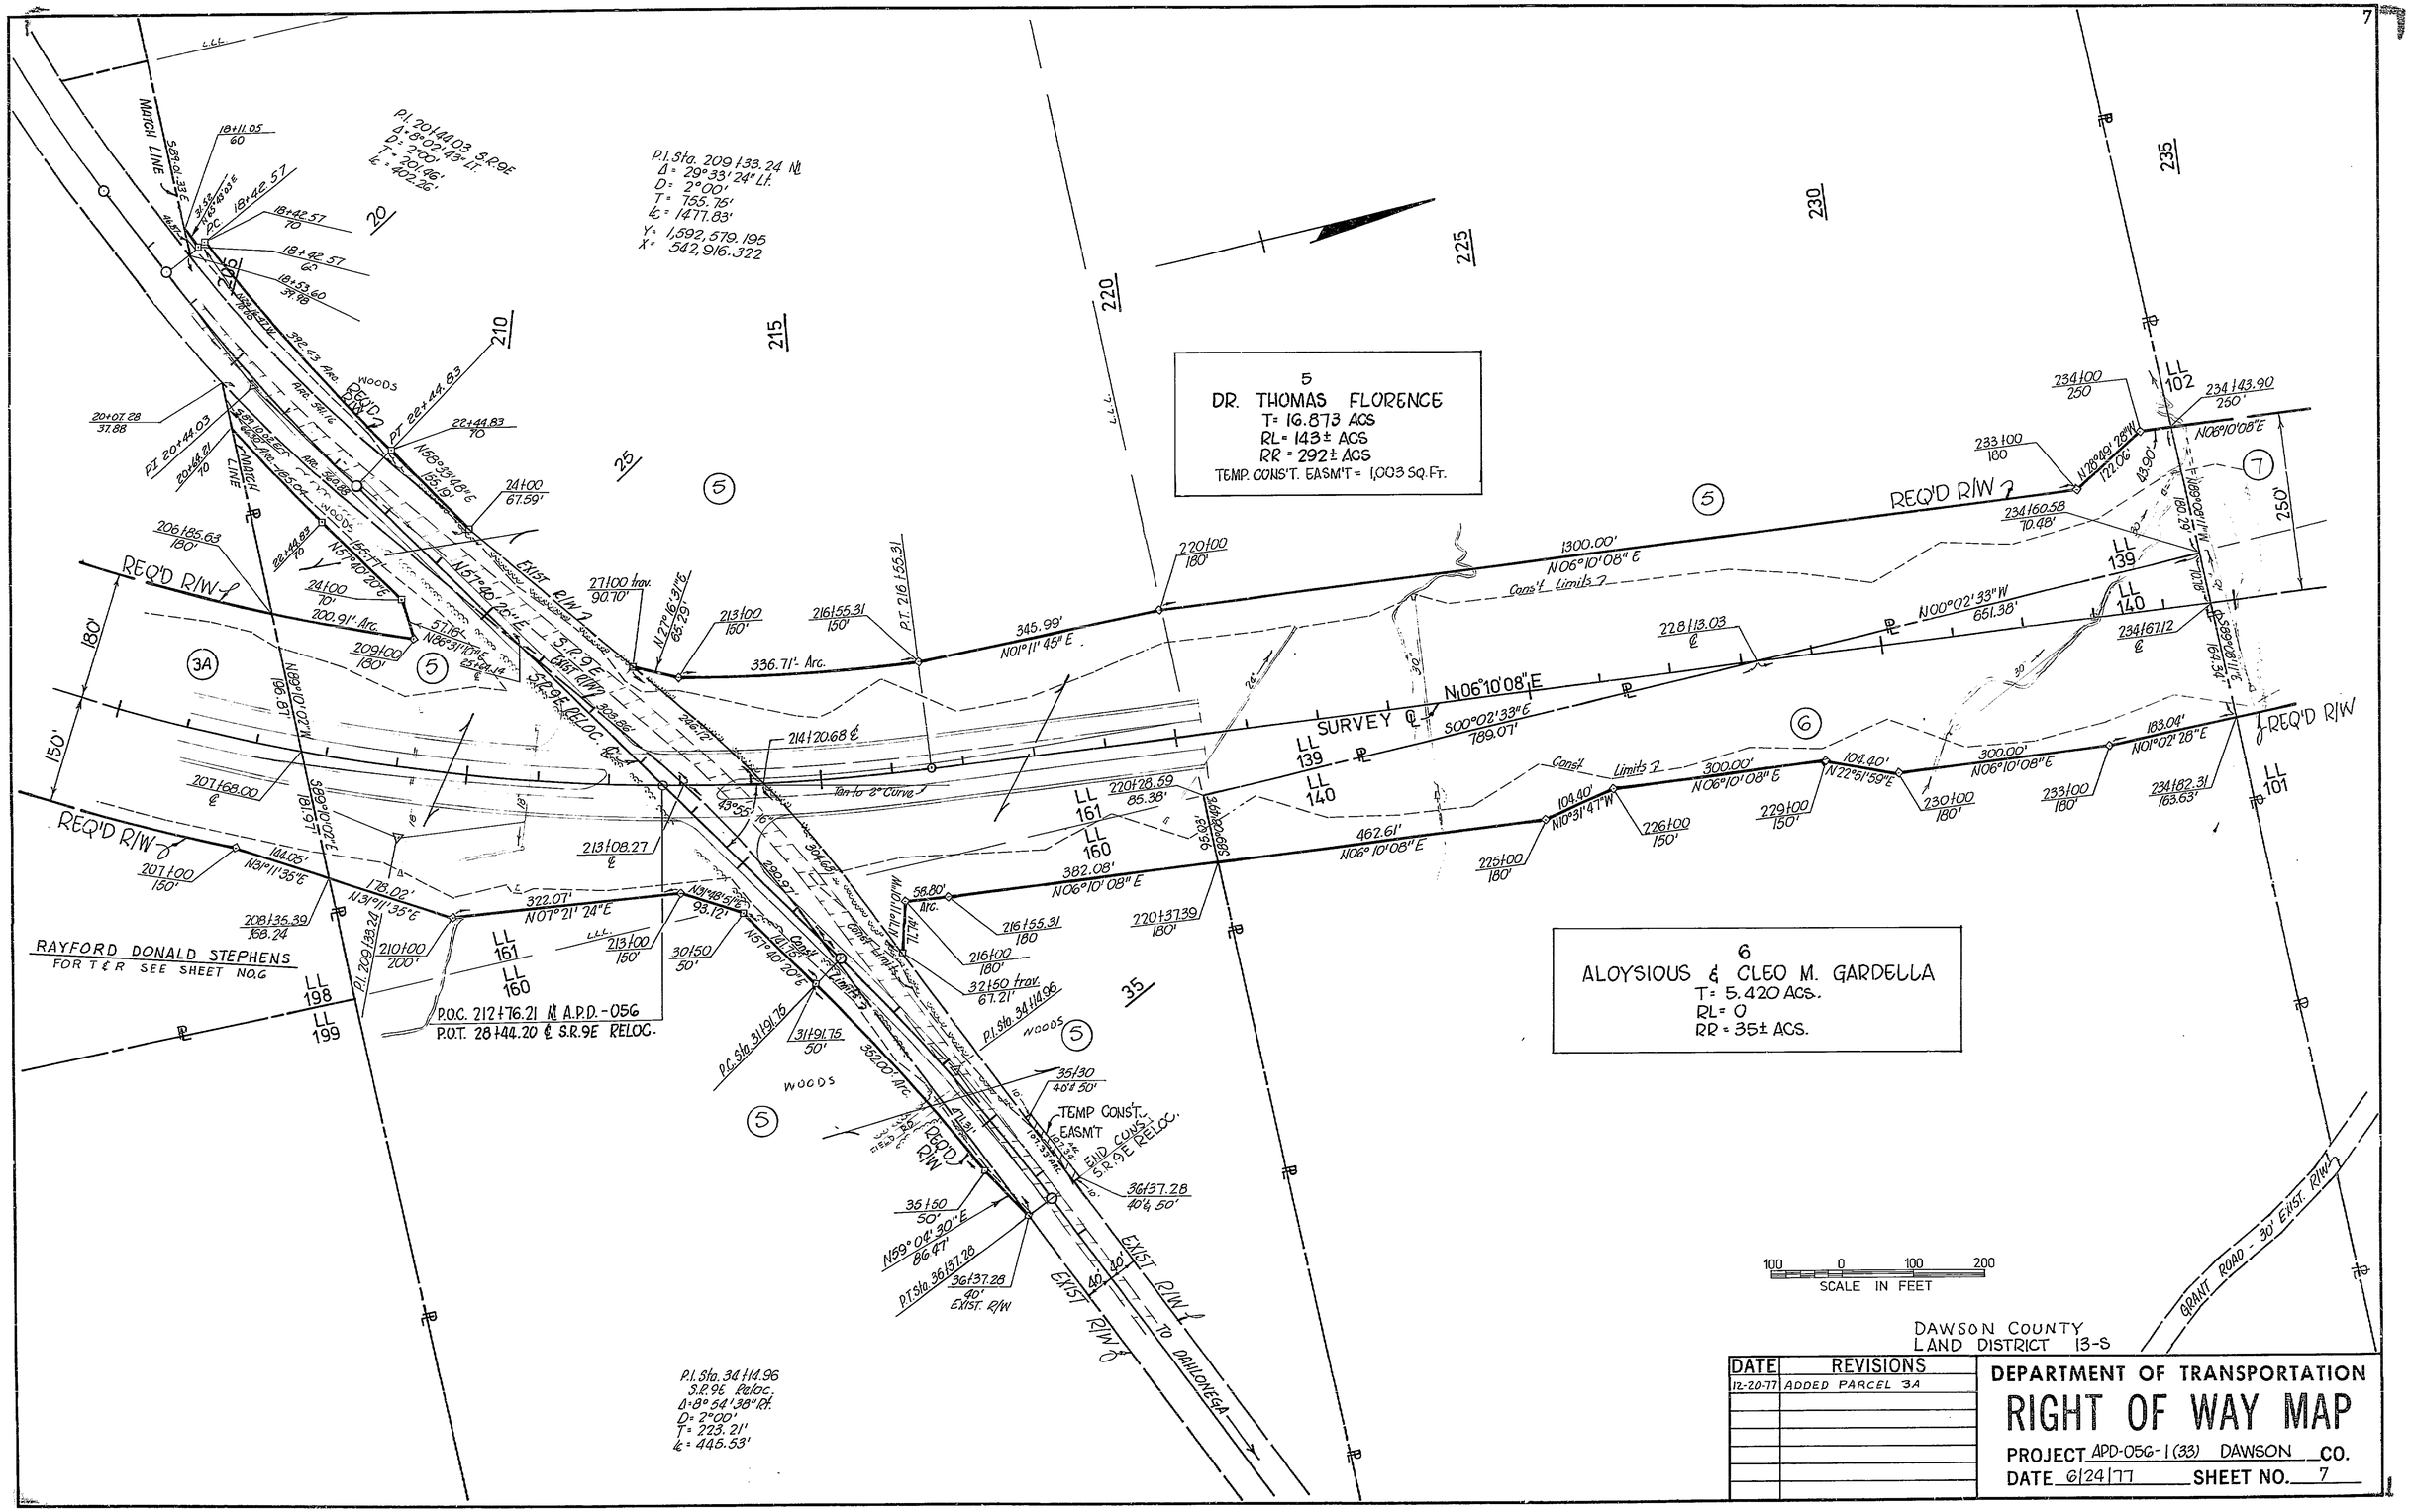

DAWSON COUNTY
LAND DISTRICT 13-S

DATE	REVISIONS
12-20-77	ADDED PARCEL 3A

DEPARTMENT OF TRANSPORTATION

RIGHT OF WAY MAP

PROJECT APD-056-1(33) DAWSON CO.

DATE 6/24/77 SHEET NO. 7