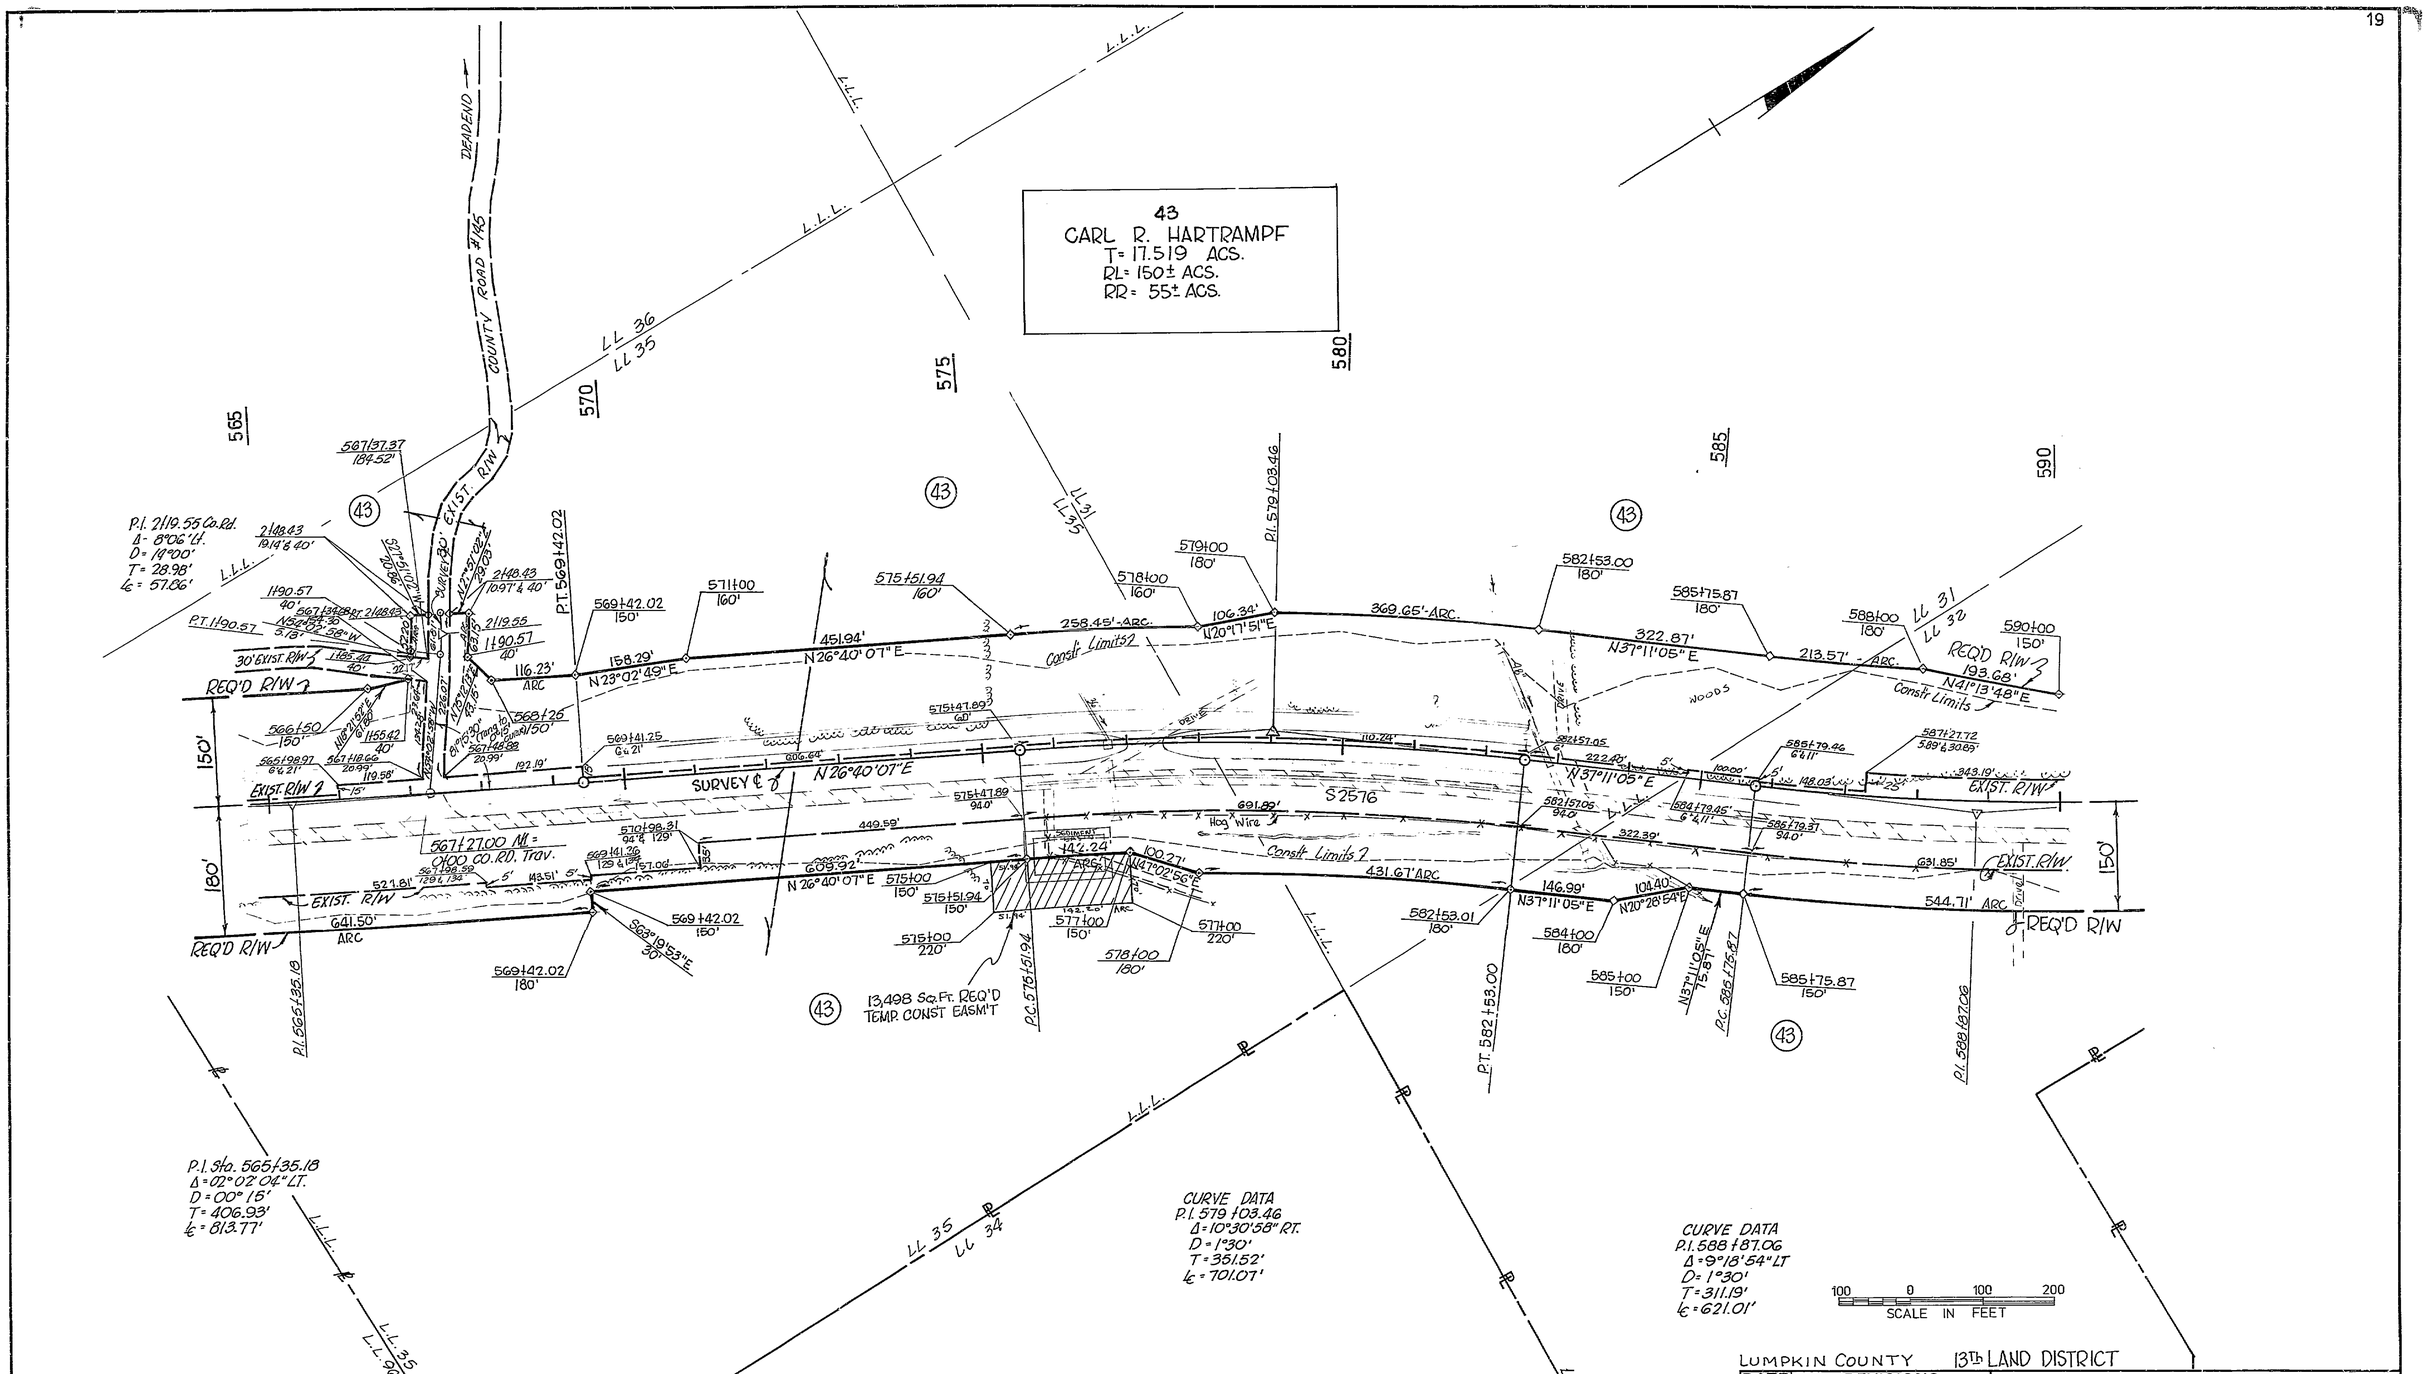

LUMPKIN COUNTY 13TH LAND DISTRICT

DATE	REVISIONS
12-5-77	REV. R/W & EASM'TS PAR. 43

DEPARTMENT OF TRANSPORTATION

RIGHT OF WAY MAP

PROJECT APD-056-1(33) - LUMPKIN CO.

DATE 6/24/77 SHEET NO. 19