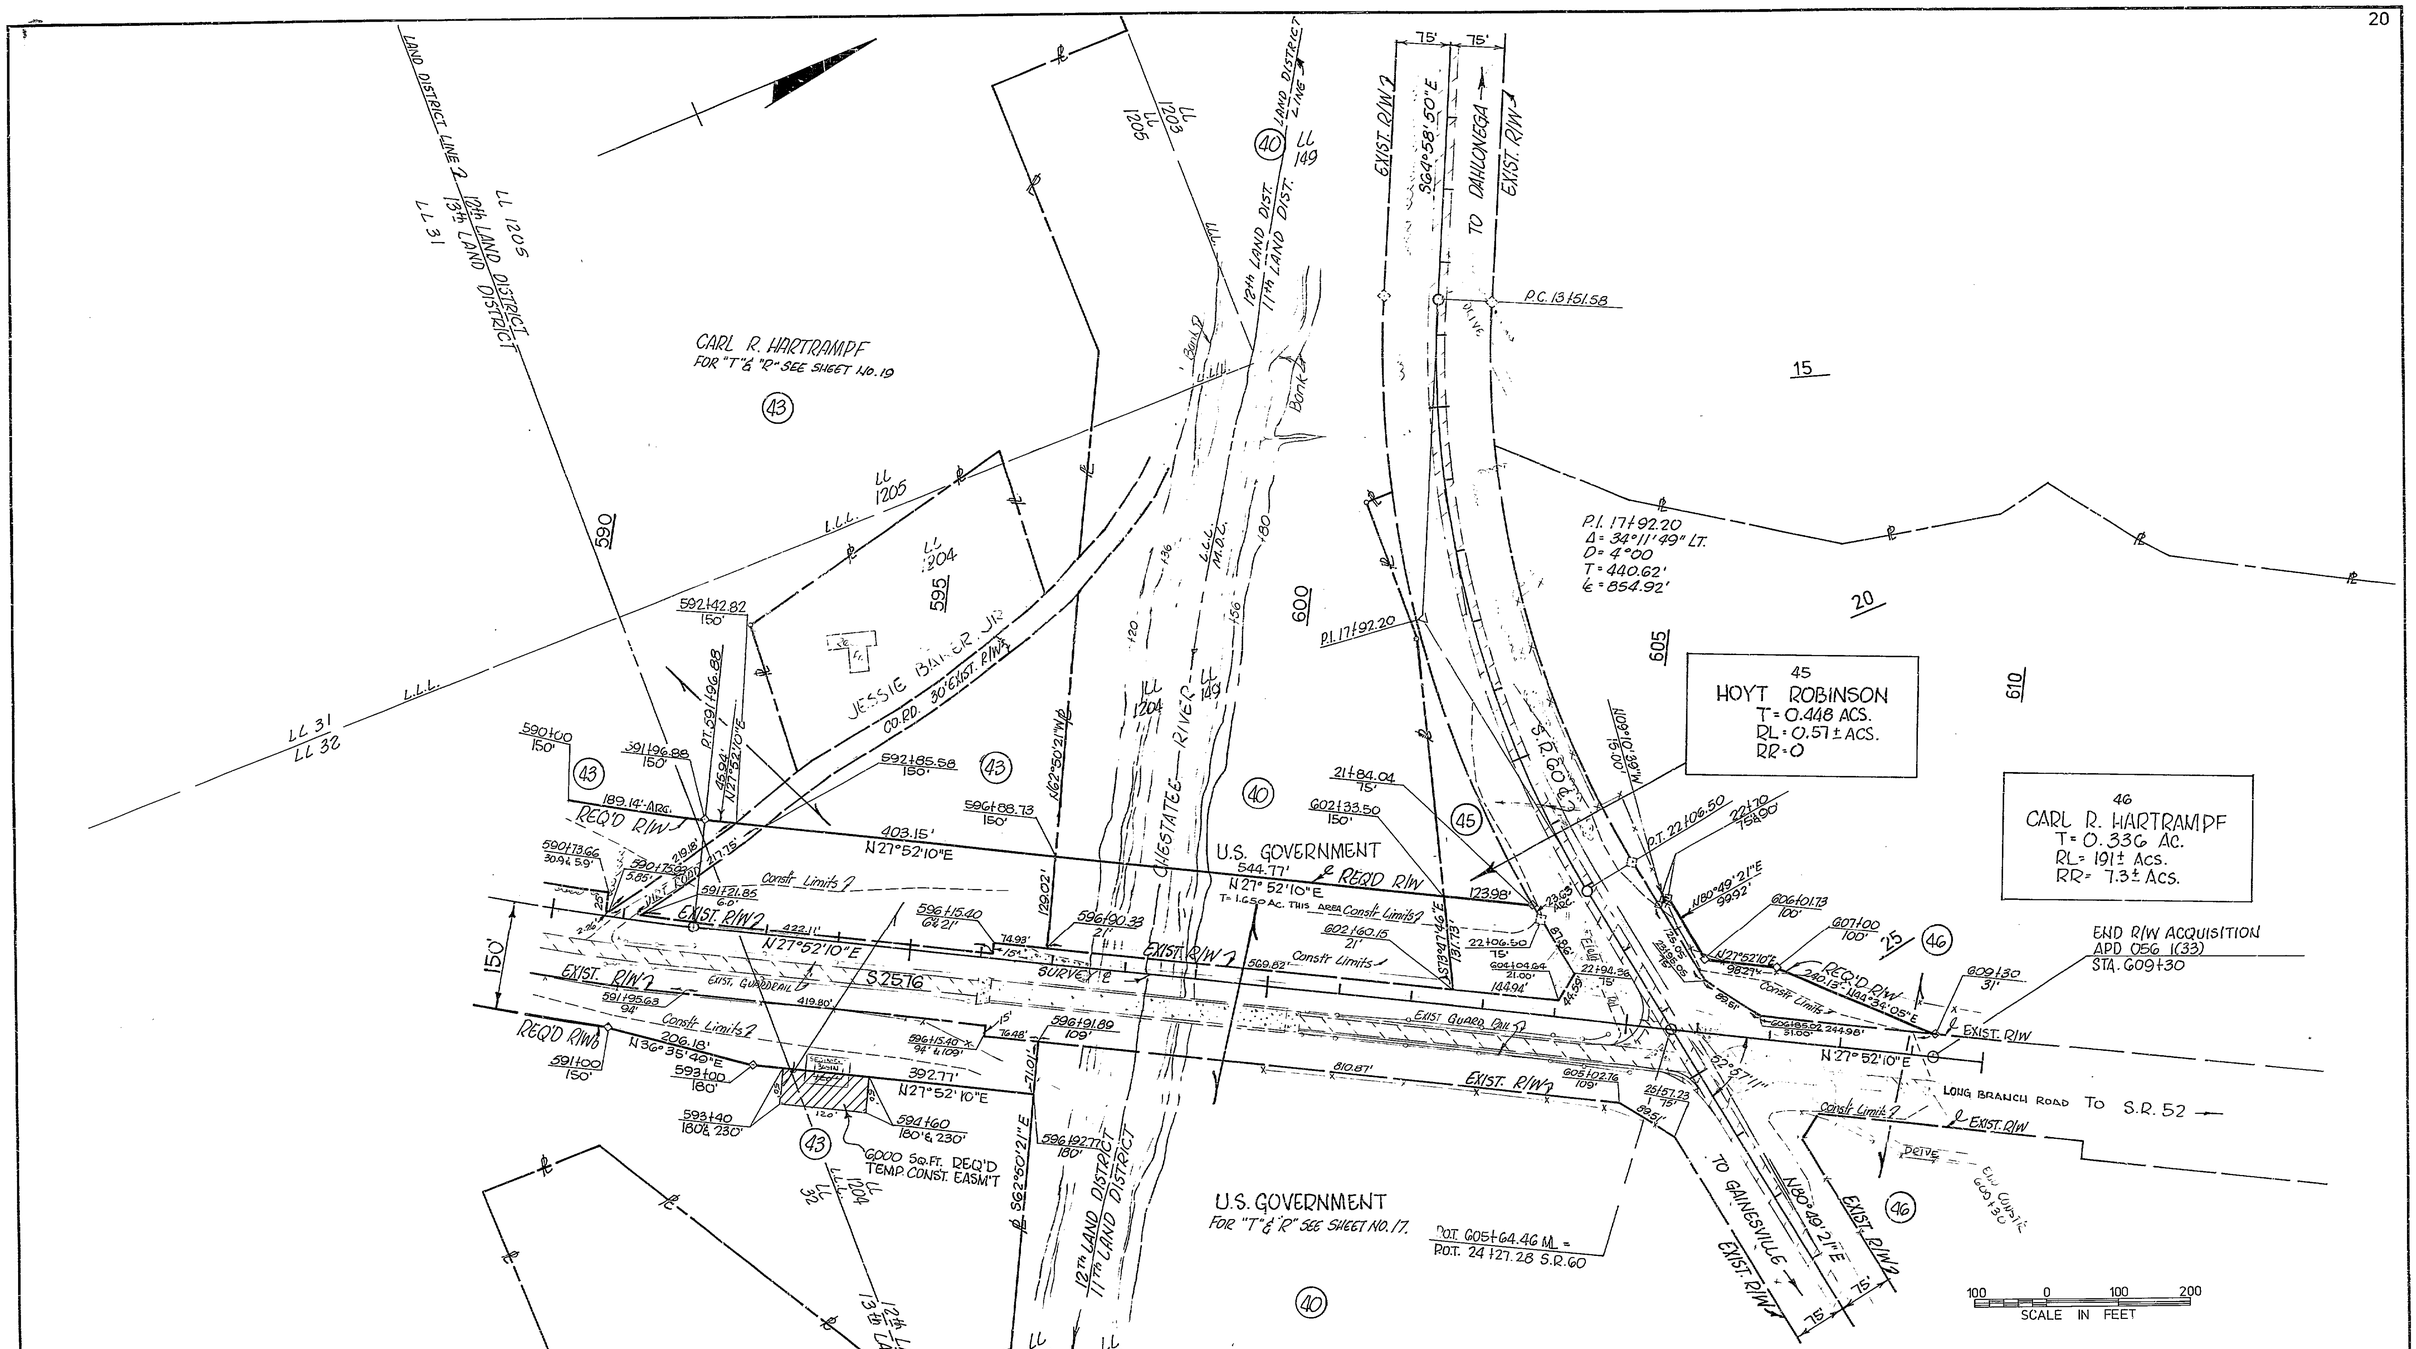

LUMPKIN COUNTY

DATE	REVISIONS
12-5-77	REV. R/W PARCELS 40, 43 & 45.
"	DELETED PARCEL 44.
"	ADDED PARCEL 46.
4-4-78	PARCEL 40 DELETE AREA RIGHT
	STA. 596+91 TO STA. 606+12

DEPARTMENT OF TRANSPORTATION

RIGHT OF WAY MAP

PROJECT APD-056-1(33)- LUMPKIN CO.

DATE 6/24/77 SHEET NO. 20