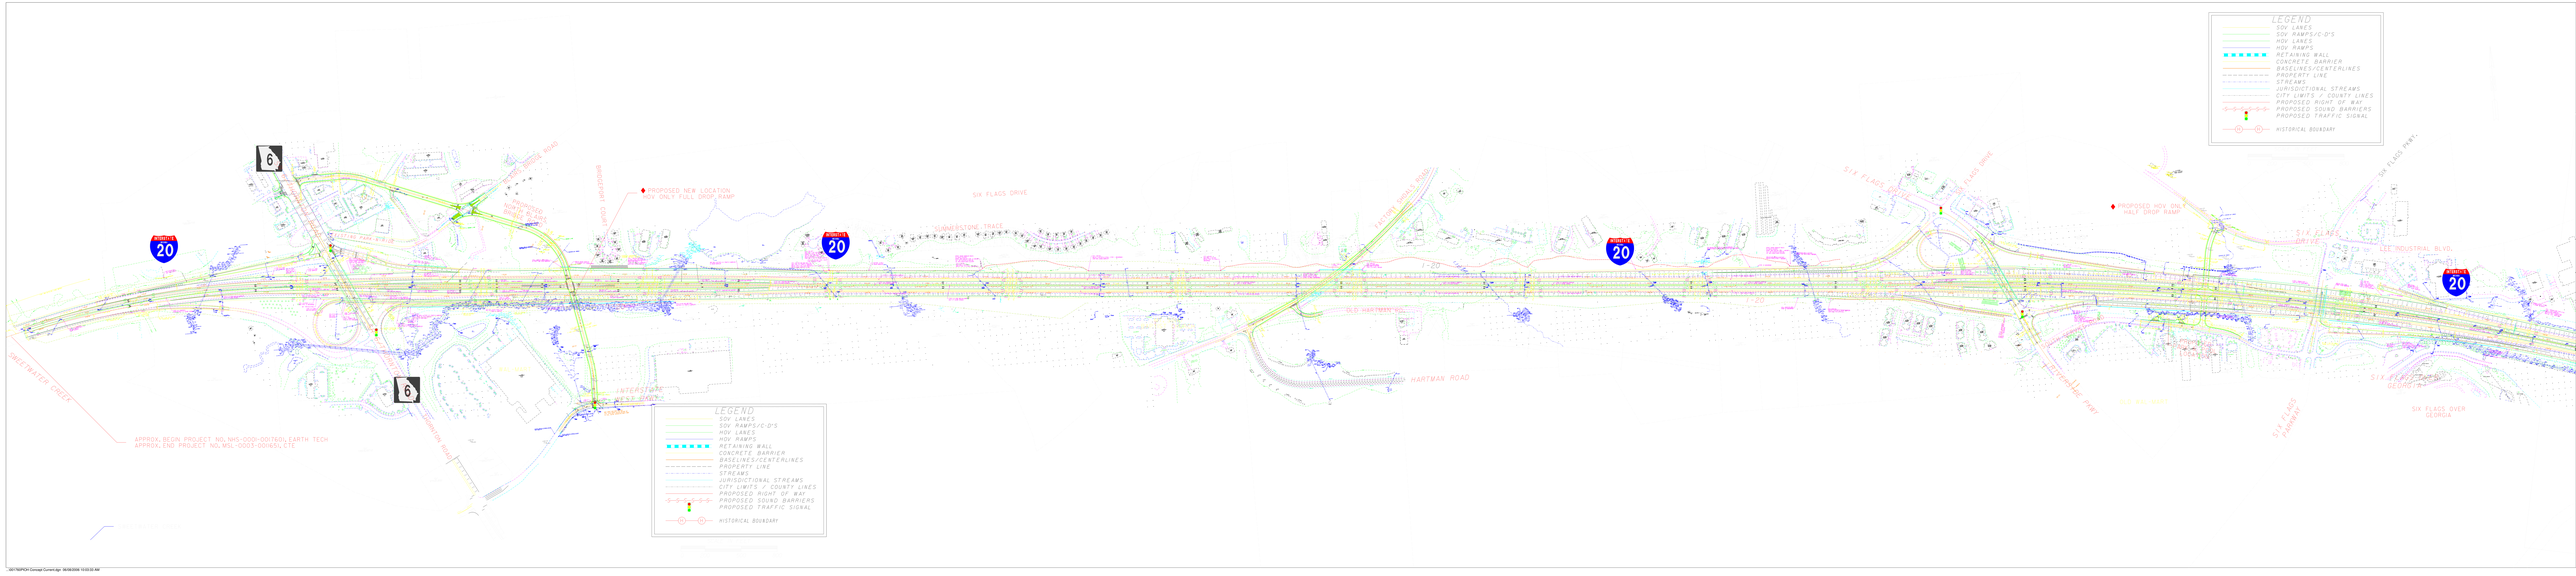
LEGEND
SOV LANES
SOV RAMPS/C-D'S
HOV LANES
HOV RAMPS
RETAINING WALL
CONCRETE BARRIER
BASELINES/CENTERLINES
PROPERTY LINE
STREAMS
JURISDICTIONAL STREAMS
CITY LIMITS / COUNTY LINES
PROPOSED RIGHT OF WAY
PROPOSED SOUND BARRIERS
PROPOSED TRAFFIC SIGNAL
HISTORICAL BOUNDARY
PROPOSED NEW LOCATION HOV ONLY FULL DROP RAMP
PROPOSED HOV ONLY HALF DROP RAMP
SIX FLAGS DRIVE
LIMESTONE TRACE
HARTMAN ROAD
OLD HARTMAN RD.
LEE INDUSTRIAL BLVD.
SIX FLAGS PKWY.
SIX FLAGS OVER GEORGIA
SIMEONWATER CREEK
APPROX. BEGIN PROJECT NO. NHS-000D-001760, EARTH TECH
APPROX. END PROJECT NO. MSL-0003-00(165), ETE
INTERSTATE WEST BOUND
INTERSTATE EAST BOUND
20
6