US 82 BUSINESS/US 19 BUSINESS/SR520
PI # 0002445
PROJECT # NHS-0002-00(445)

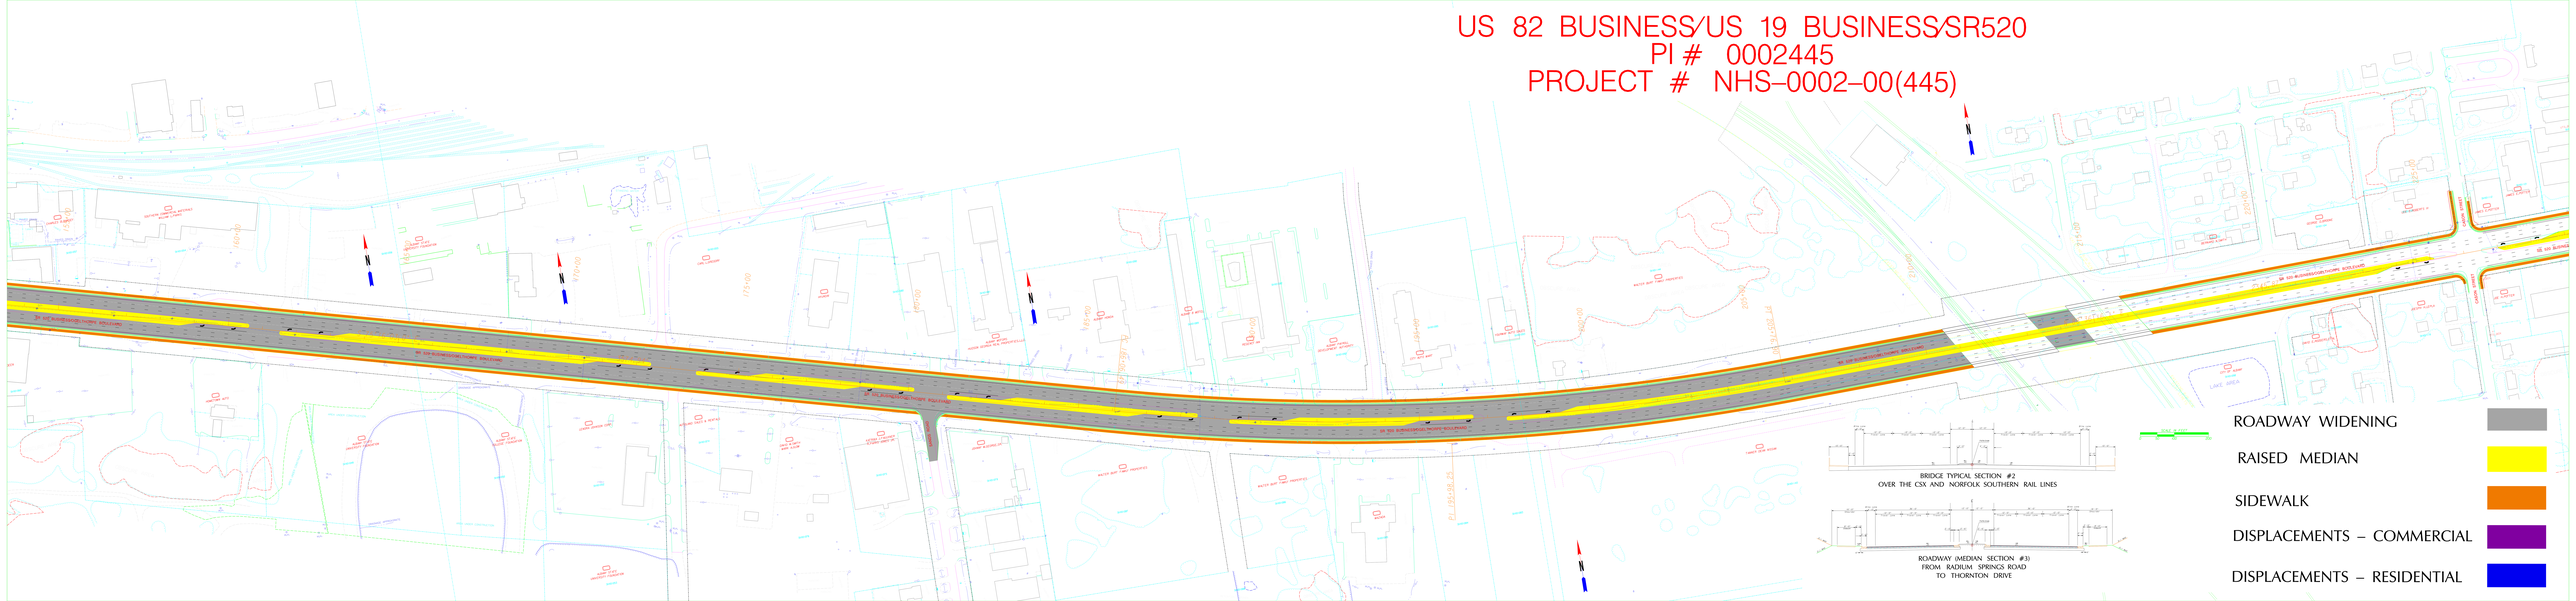
SR 520 BUSINESS/THORNTON BOULEVARD
SR 520 BUSINESS/THORNTON BOULEVARD
SR 520 BUSINESS/THORNTON BOULEVARD