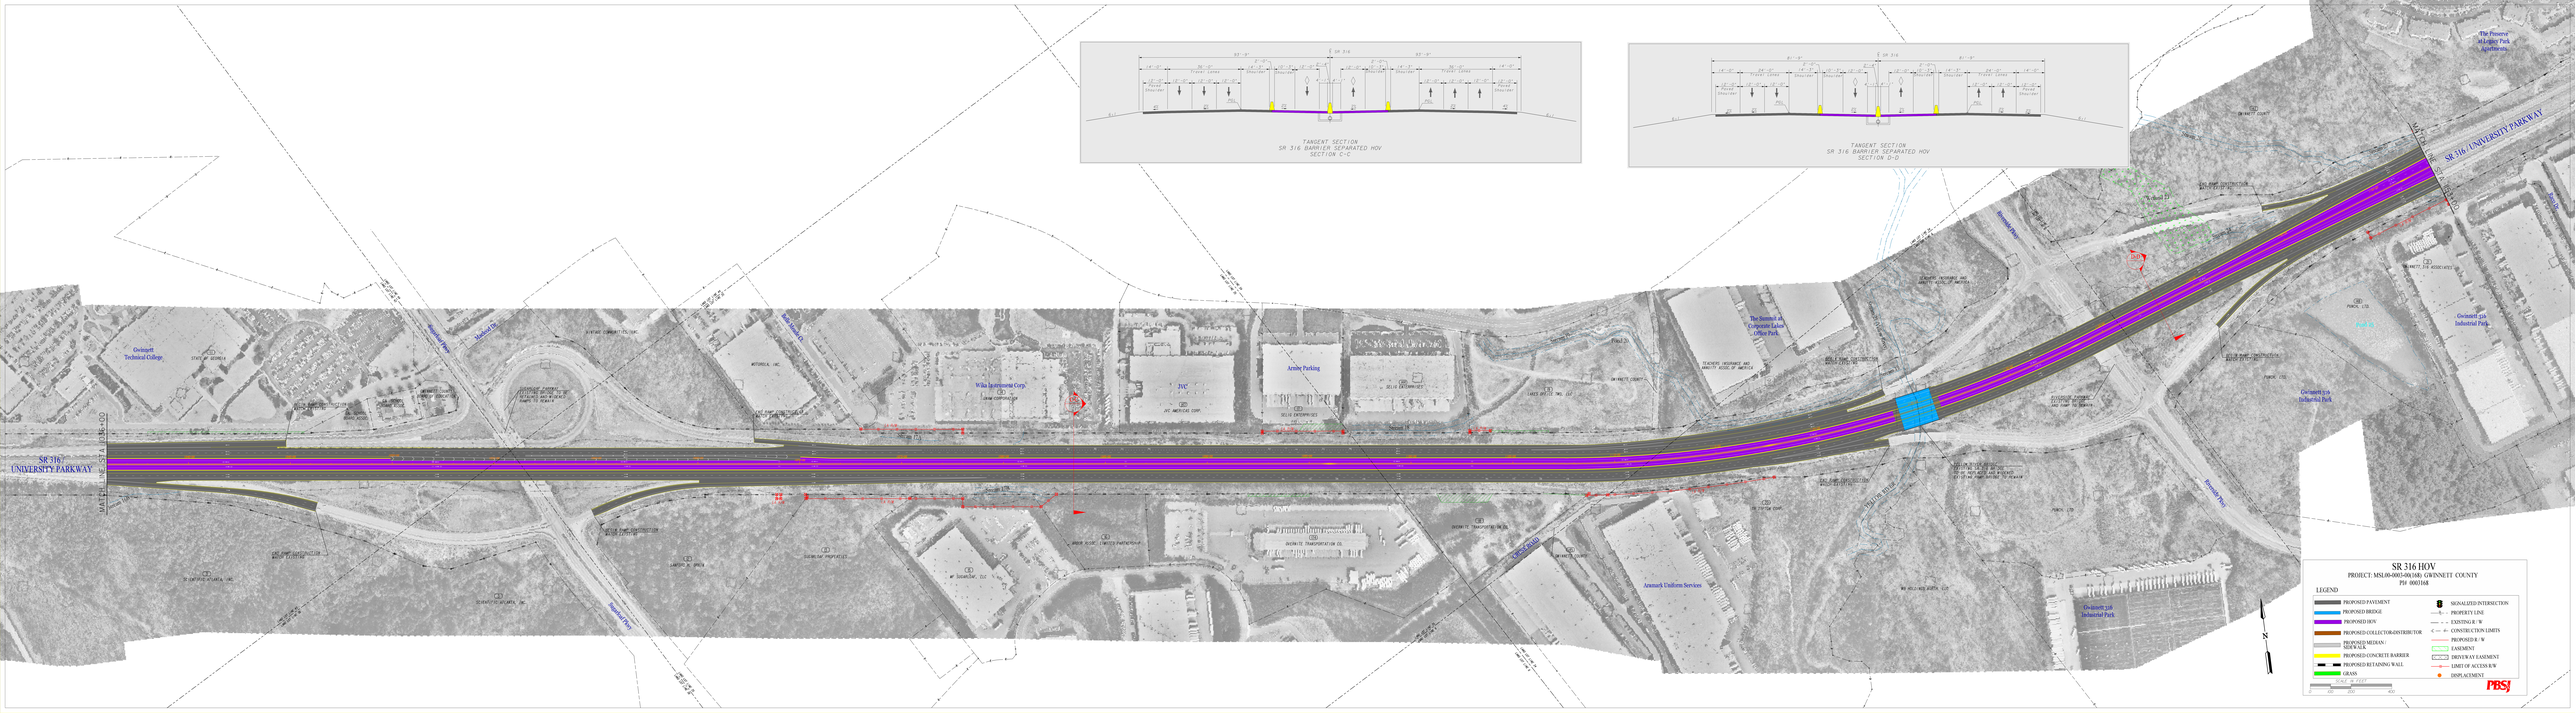
TANGENT SECTION
SR 316 BARRIER SEPARATED HOV
SECTION C-C
TANGENT SECTION
SR 316 BARRIER SEPARATED HOV
SECTION D-D
SR 316 / UNIVERSITY PARKWAY
Gwinnett Technical College
Wika Instrumental Corp.
JVC
Arvato Parking
The Summit at Corporate Labor Office Park
Gwinnett 316 Industrial Park
The Preserve at Langley Park Apartments
Aramark Uniform Services
Beaver Ruin Rd
Sugarloaf Pkwy
Buford Dr
Jimmy Carter Blvd
Old Norcross Rd
SR 316 HOV
PROJECT: MSL00-0003-00(168) GWINNETT COUNTY
PI# 0003168
LEGEND
PROPOSED PAVEMENT
PROPOSED BRIDGE
PROPOSED HOV
PROPOSED COLLECTOR-DISTRIBUTOR
PROPOSED MEDIAN / SIDEWALK
PROPOSED CONCRETE BARRIER
PROPOSED RETAINING WALL
GRASS
SIGNALIZED INTERSECTION
PROPERTY LINE
EXISTING R / W
CONSTRUCTION LIMITS
PROPOSED R / W
EASEMENT
DRIVEWAY EASEMENT
LIMIT OF ACCESS R/W
DISPLACEMENT
PBSJ