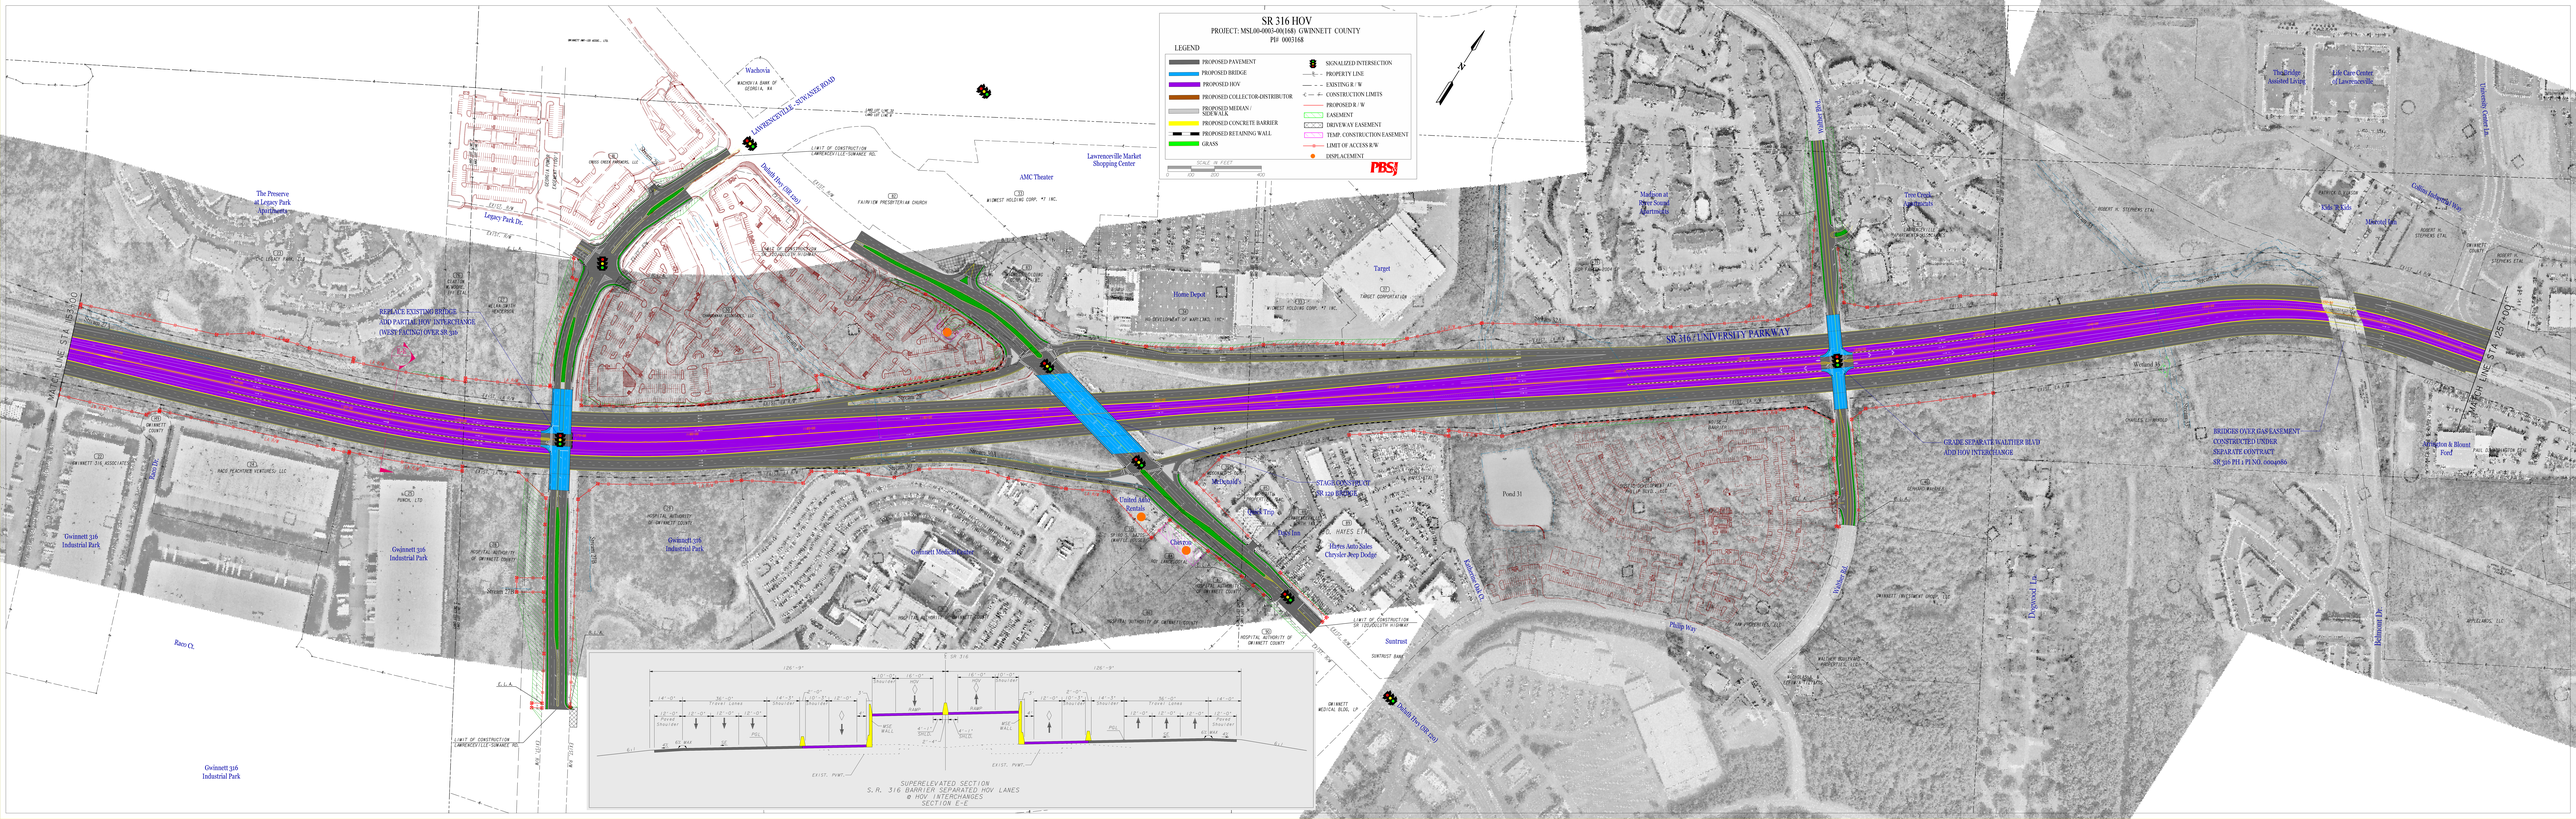
SR 316 HOV
PROJECT: MSL00-0003-00(168) GWINNETT COUNTY
PI# 0003168
LEGEND
PROPOSED PAVEMENT
PROPOSED BRIDGE
PROPOSED HOV
PROPOSED COLLECTOR-DISTRIBUTOR
PROPOSED MEDIAN / SIDEWALK
PROPOSED CONCRETE BARRIER
PROPOSED RETAINING WALL
GRASS
SIGNALIZED INTERSECTION
PROPERTY LINE
EXISTING R / W
CONSTRUCTION LIMITS
PROPOSED R / W
EASEMENT
DRIVEWAY EASEMENT
TEMP. CONSTRUCTION EASEMENT
LIMIT OF ACCESS R/W
DISPLACEMENT
SCALE IN FEET
PBSJ
SR 316
SUPERELEVATED SECTION
S.R. 316 BARRIER SEPARATED HOV LANES
@ HOV INTERCHANGES
SECTION E-E
SR 316 / UNIVERSITY PARKWAY
LAWRENCEVILLE-SUWANEE ROAD
Legacy Park Dr.
Wal-Mart
Wachovia
The Preserve at Legacy Park Apartments
Lawrenceville Market Shopping Center
AMC Theater
Home Depot
Target
Walther Blvd
Life Care Center of Lawrenceville
Mercedes Dr
Wetland 1
Wetland 2
Pond 31
Hayes Auto Sales Chrysler Jeep Dodge
United Auto Rentals
Chevron
Suntrust
Phillip Way
Gwinnett 316 Industrial Park
Gwinnett Medical Center
Gwinnett Medical Building
Race Creek
Rainy Ct.
Stream 2
Stream 3
REPLACE EXISTING BRIDGE
ADD PARTIAL HOV INTERCHANGE
GRADE SEPARATE WALTHER BLVD
AND HOV INTERCHANGE
BRIDGES OVER R&B EASEMENT
CONSTRUCTED UNDER
SEPARATE CONTRACT
SR 316 / PI NO. 0004060
Allington & Blount Ford
MARKET PLACE BLVD
LIMIT OF CONSTRUCTION LAWRENCEVILLE-SUWANEE RD.
EXIST. R/W
PROP. R/W
EXIST. PVMT.
PROP. PVMT.
GWINNETT COUNTY
GWINNETT MEDICAL BLDG. LP
SUNTRUST BANK
HOSPITAL AUTHORITY OF GWINNETT COUNTY
WALTHER BOULEVARD INVESTORS, LLC
WHELAND, LLC
ROBERT K. STEPHENS ETAL
PAUL S. BENNETT, JR. ETAL
GWINNETT INVESTMENT GROUP
RACE PEACHTREE VENTURES, LLC
PUNCH, LTD
HELEN SMITH HENDERSON
CHRIST FOR THE NATIONS, INC.
FAIRVIEW PRESBYTERIAN CHURCH
WILDWOOD RIDGE, LLC
CROSS RIVER APARTMENTS, LLC
TARGET CORPORATION
GWINNETT 316, ASSOCIATES
