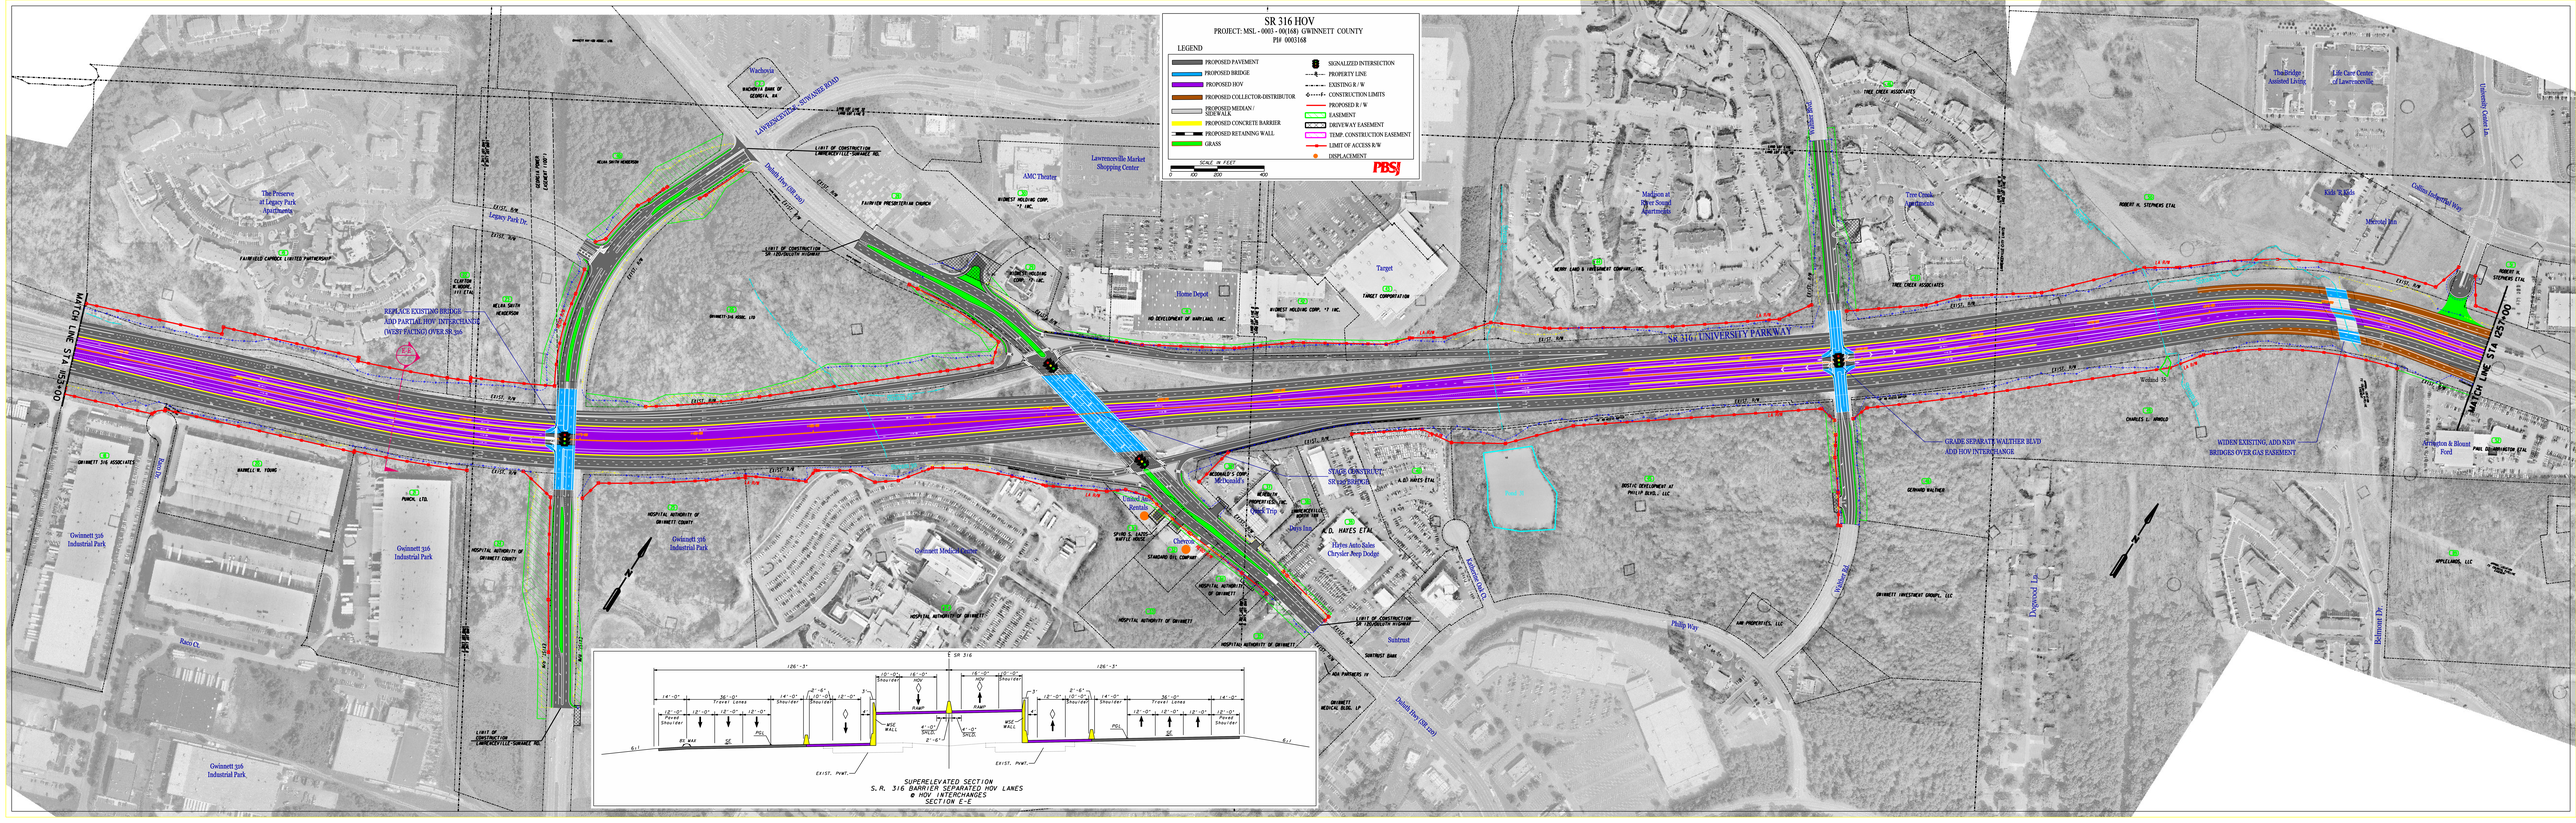
SR 316 HOV
PROJECT: MSL - 0003 - 00(168) GWINNETT COUNTY
P# 0003168
LEGEND
PROPOSED PAVEMENT
PROPOSED BRIDGE
PROPOSED HOV
PROPOSED COLLECTOR-DISTRIBUTOR
PROPOSED MEDIAN / SIDEWALK
PROPOSED CONCRETE BARRIER
PROPOSED RETAINING WALL
GRASS
SIGNALIZED INTERSECTION
PROPERTY LINE
EXISTING R / W
CONSTRUCTION LIMITS
PROPOSED R / W
EASEMENT
DRIVEWAY EASEMENT
TEMP. CONSTRUCTION EASEMENT
LIMIT OF ACCESS R/W
DISPLACEMENT
SCALE IN FEET
0 100 200 400
PBSJ
SR 316 | UNIVERSITY PARKWAY
MATCH LINE STA 1257+00
MATCH LINE STA 1151+00
REPLACE EXISTING BRIDGE AND PARTIAL HOV INTERCHANGE OVER SR 316
GRADE SEPARATE WALTHER BLVD AND HOV INTERCHANGE
WIDEN EXISTING, ADD NEW BRIDGES OVER GAS EASEMENT
Wachovia
LAWRENCEVILLE - SUWANEE ROAD
Duncan Hwy (SR 20)
Legacy Park Dr
The Preserve at Legacy Park Apartments
AMC Theater
Lawrenceville Market Shopping Center
Home Depot
Target
Madison at River Sound Apartments
Tree Creek Apartments
The Bridge Assisted Living
Life Care Center of Lawrenceville
Mercial Rd
Collins Industrial Way
Walther Rd
Duplexed Ln
Philip Way
Bellemeade Dr
Gwinnett 316 Industrial Park
Gwinnett Medical Center
Suntrust
Chevron
Enterprise Rent-A-Car
Hyatt Auto Sales Chrysler Jeep Dodge
K.D. HAYES ETAL
McDonald's
Wetland 35
SUPERELEVATED SECTION
S.R. 316 BARRIER SEPARATED HOV LANES
@ HOV INTERCHANGES
SECTION E-E