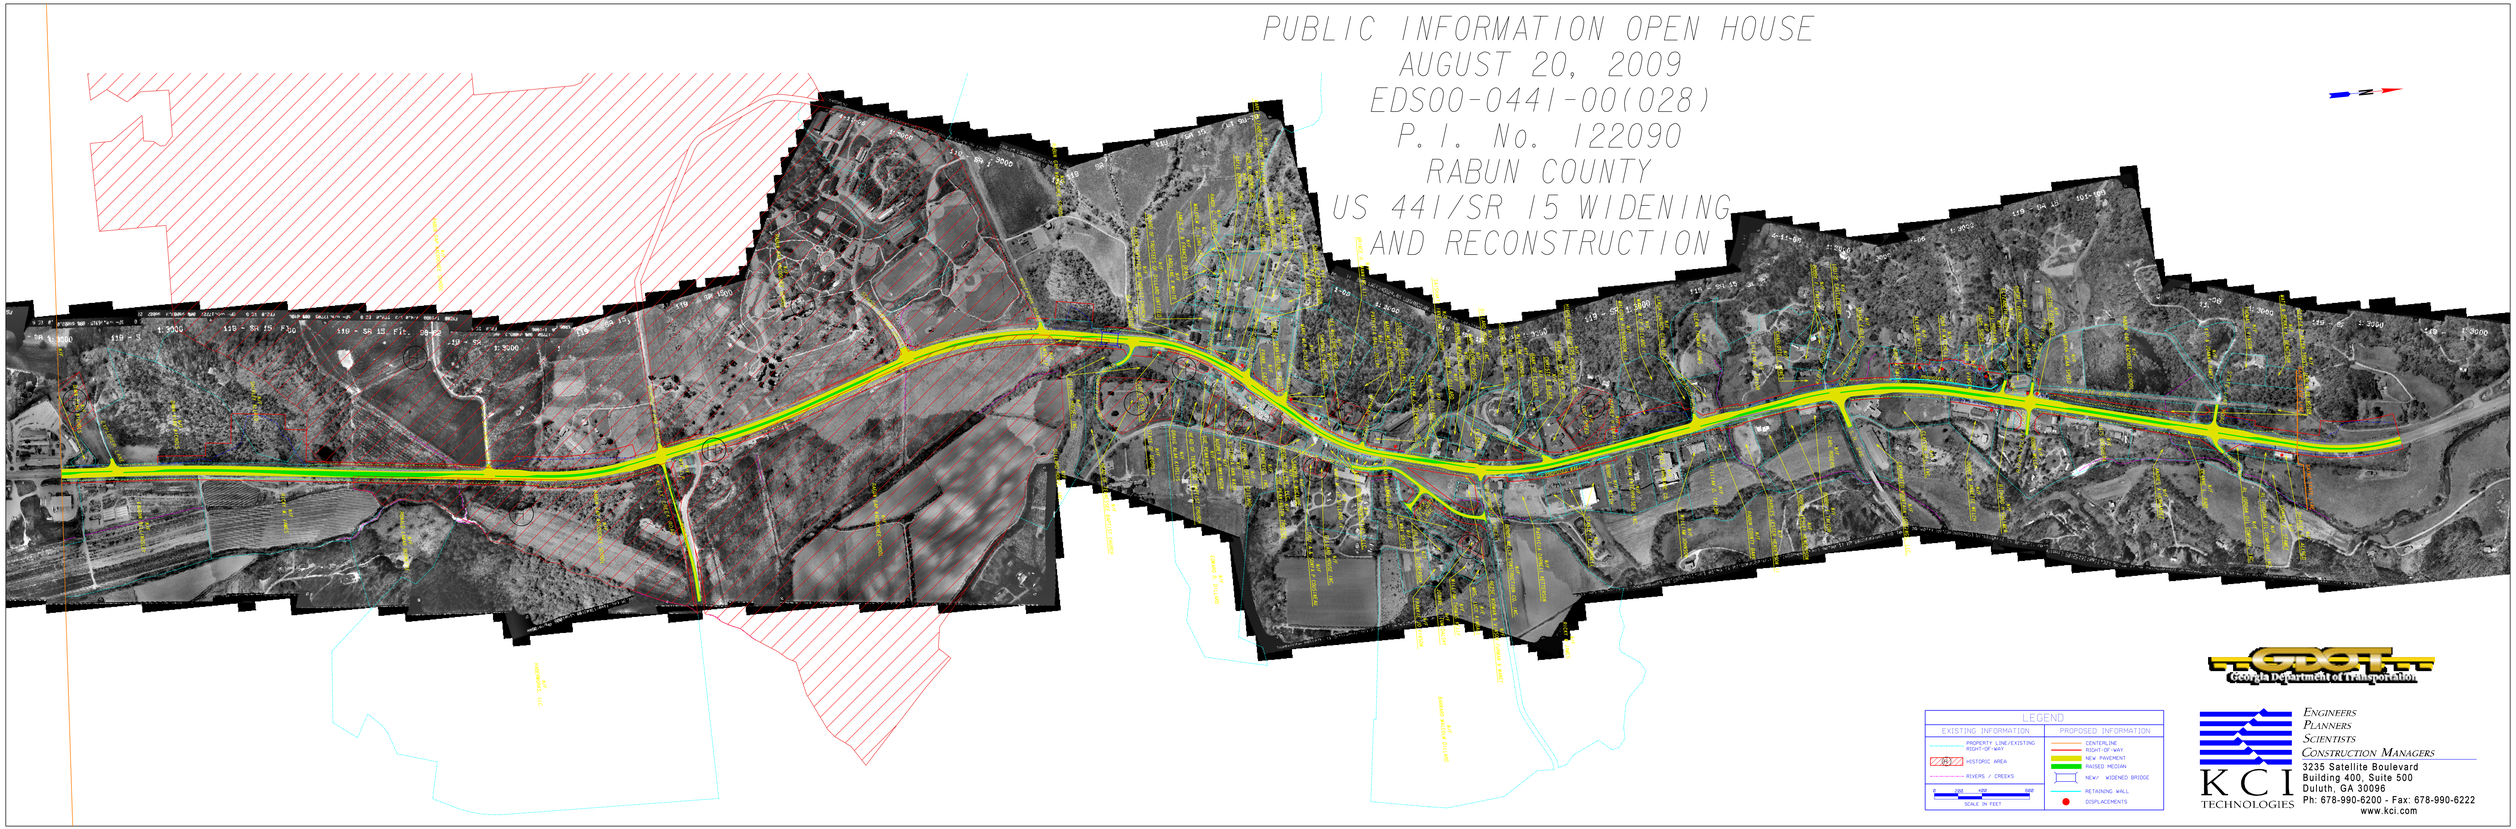# PUBLIC INFORMATION OPEN HOUSE
# AUGUST 20, 2009
# EDS00-0441-00(028)
# P.I. No. 122090
# RABUN COUNTY
# US 441/SR 15 WIDENING AND RECONSTRUCTION