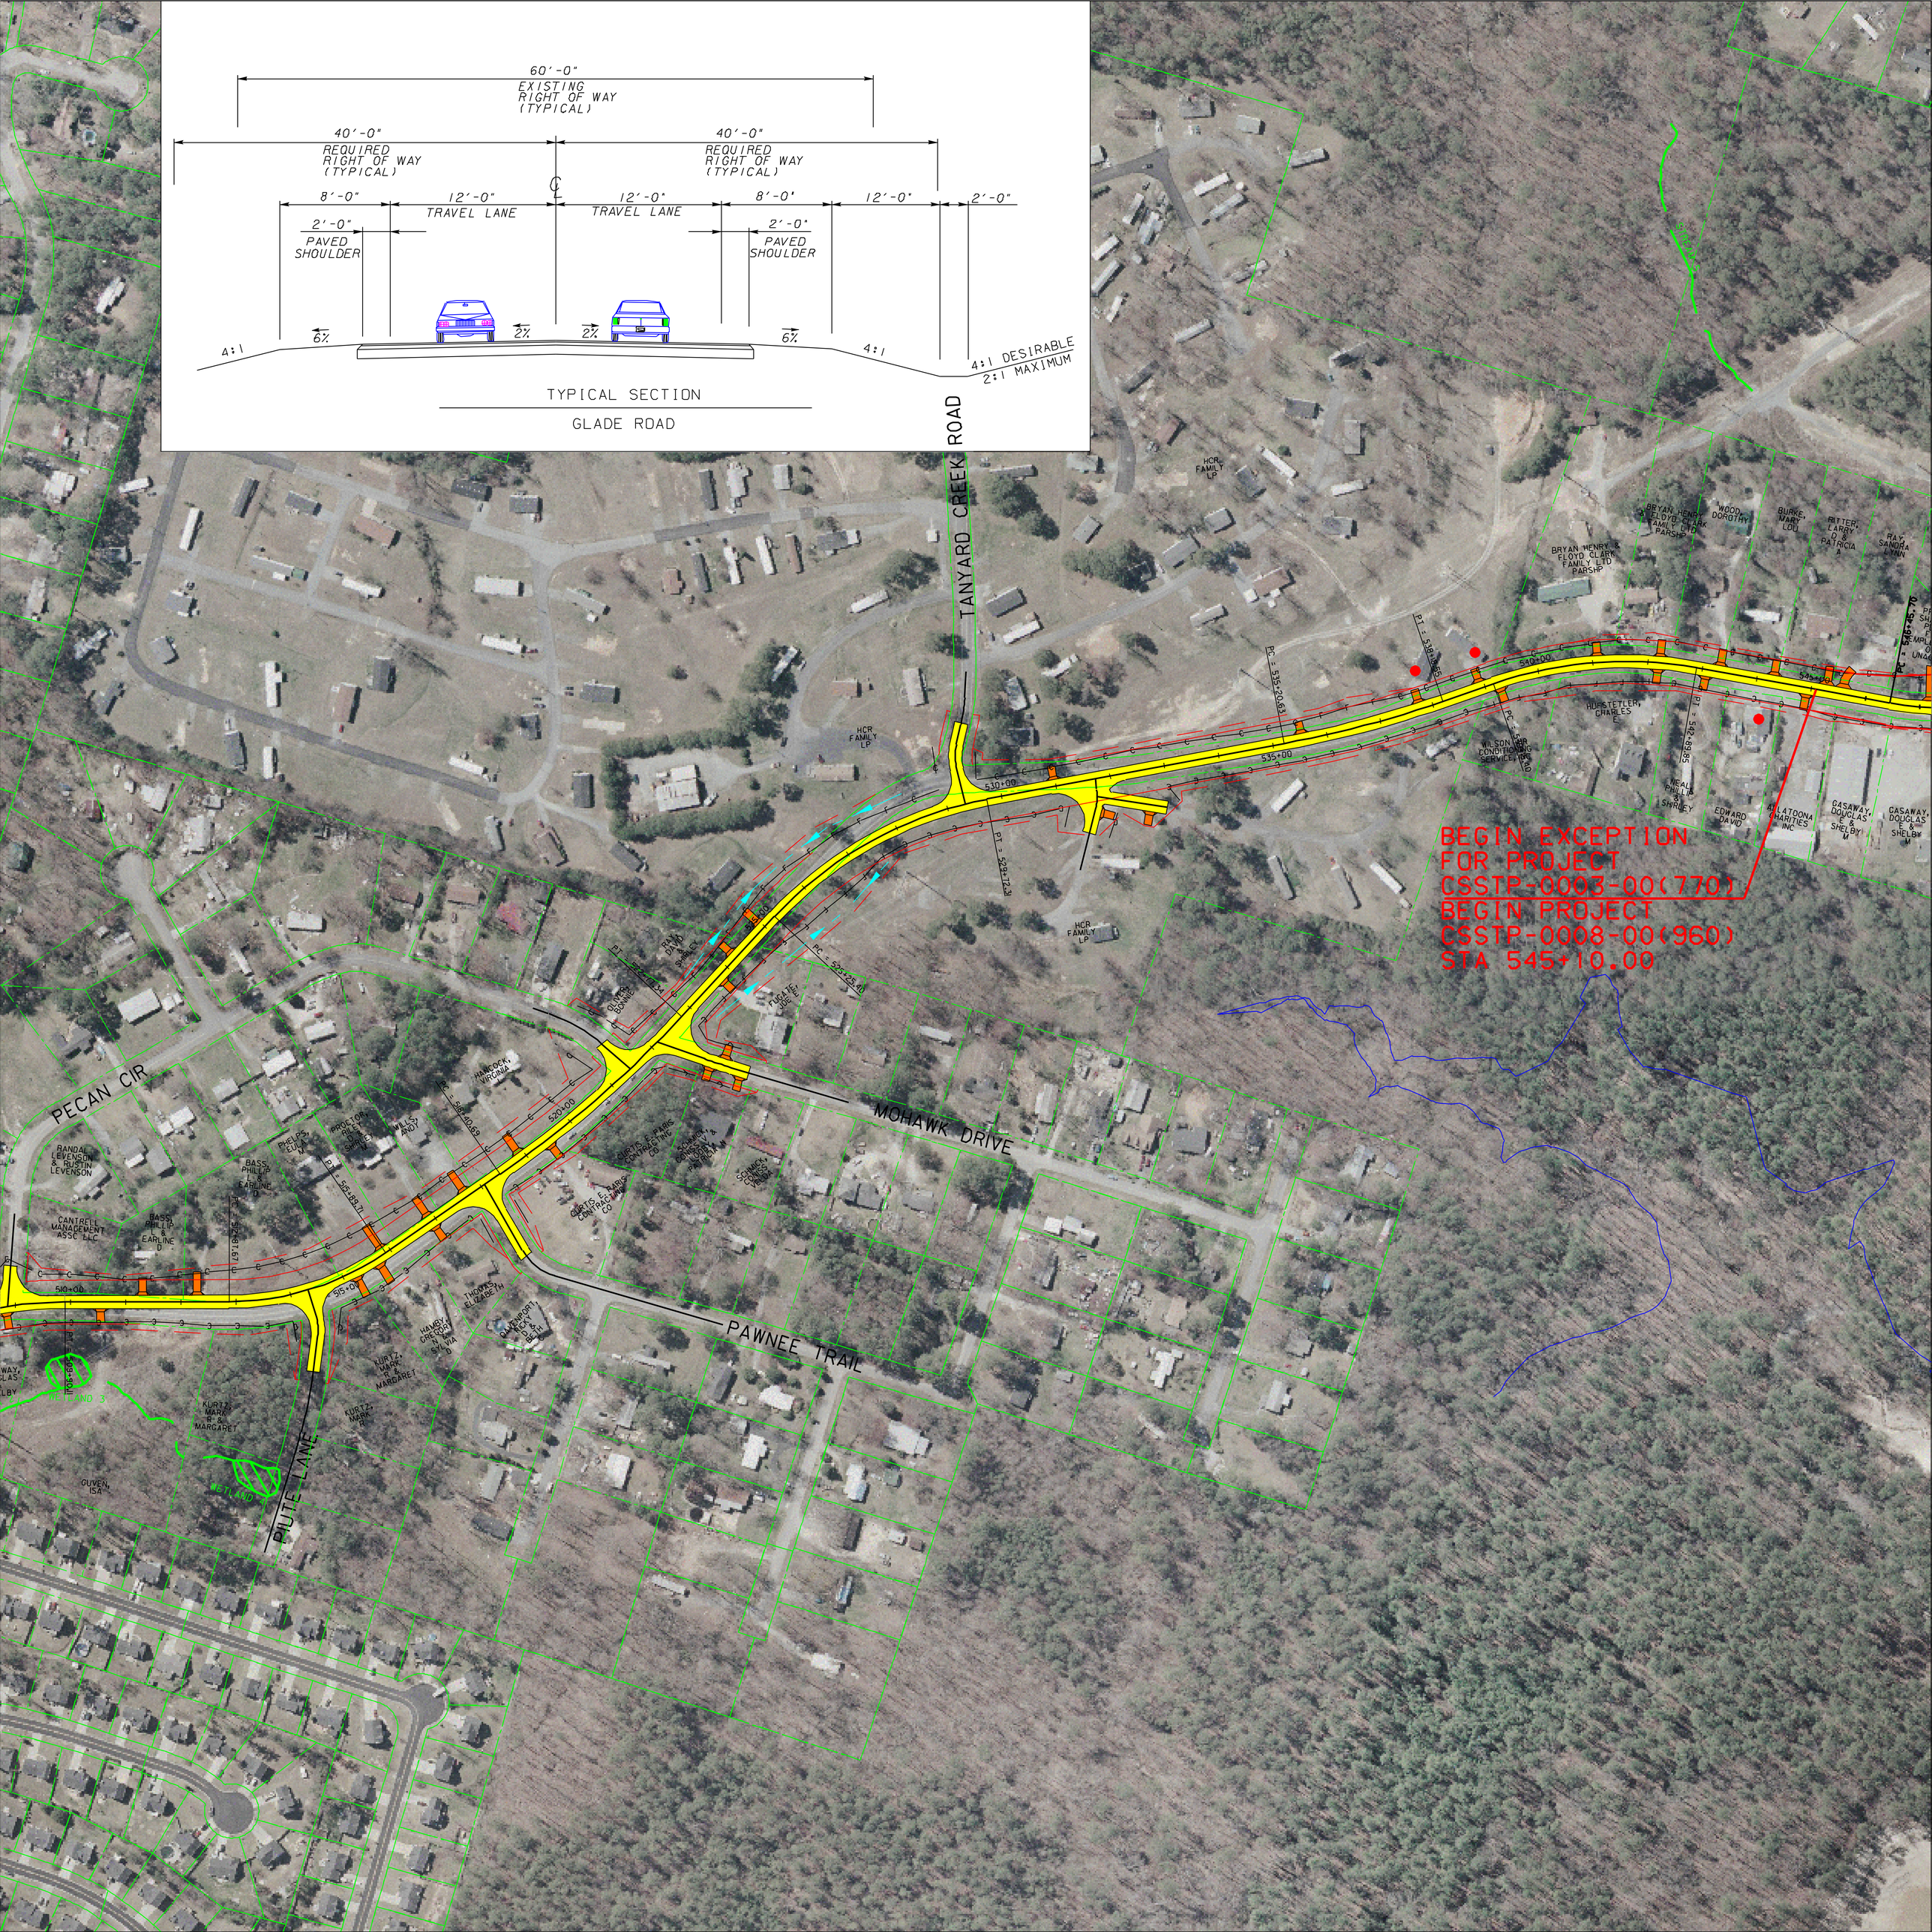
60'-0"
EXISTING RIGHT OF WAY (TYPICAL)
40'-0"
REQUIRED RIGHT OF WAY (TYPICAL)
40'-0"
REQUIRED RIGHT OF WAY (TYPICAL)
8'-0"
12'-0"
TRAVEL LANE
12'-0"
TRAVEL LANE
8'-0"
12'-0"
2'-0"
2'-0"
PAVED SHOULDER
2'-0"
PAVED SHOULDER
6%
2%
2%
6%
4:1
4:1
4:1 DESIRABLE
2:1 MAXIMUM
TYPICAL SECTION
GLADE ROAD
TANYARD CREEK ROAD
MOHAWK DRIVE
PAWNEE TRAIL
PECAN CIR
PIUTE LANE
BEGIN EXCEPTION
FOR PROJECT
CSSTP-0003-00(770)
BEGIN PROJECT
CSSTP-0008-00(960)
STA 545+10.00
WETLAND 3
WETLAND